



S.NO.	DESCRIPTION	
	LEGEND	
1	ROAD	
2	STATION APPROACH ROAD	
3	RAILWAY TRACK	

1. KEY PLAN BANKURA STATION

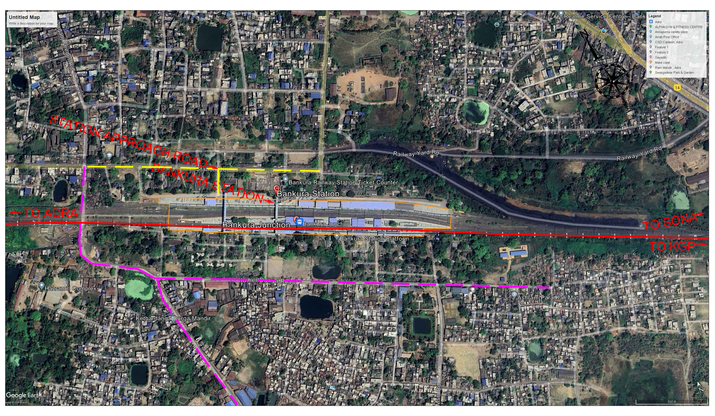


2. LAND PLAN WITH EXISTING STATION FACILITIES BANKURA STATION

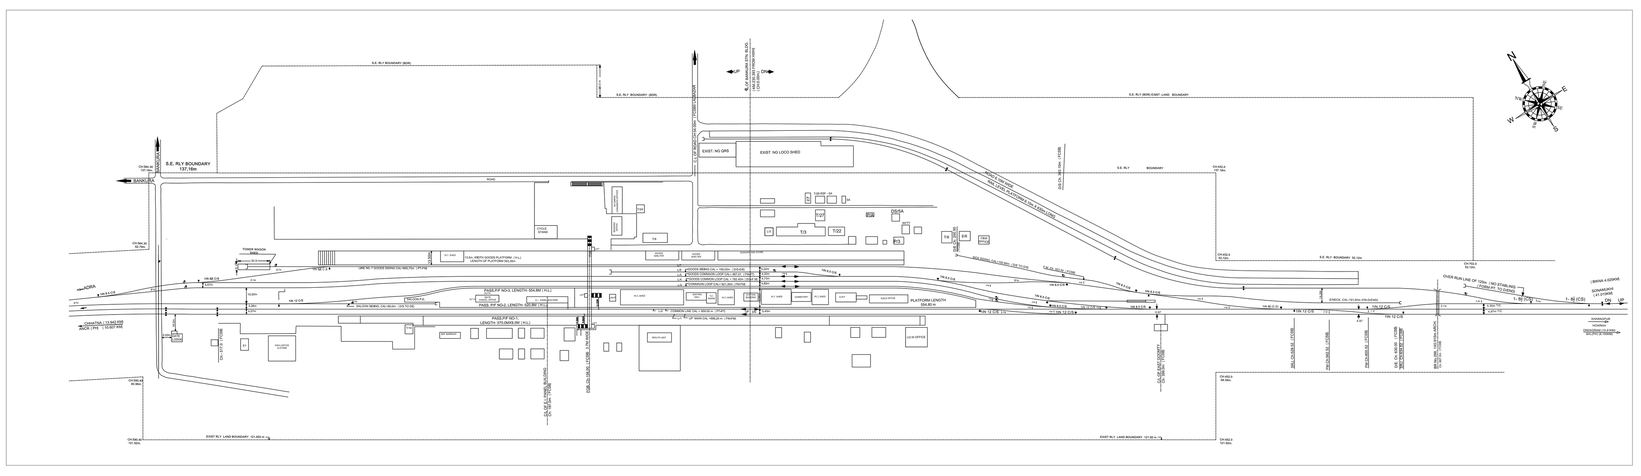

4. RE-LOCATION PLAN BANKURA STATION

NOTE:

QUARTER NOS.T-3, T-24, L-3, T-27, I-7, T-20, 5A, T-8, BOOKING OFFICE AND PAY & USE TOILET ON MAIN ENTRY OF THE BANKURA STATION.

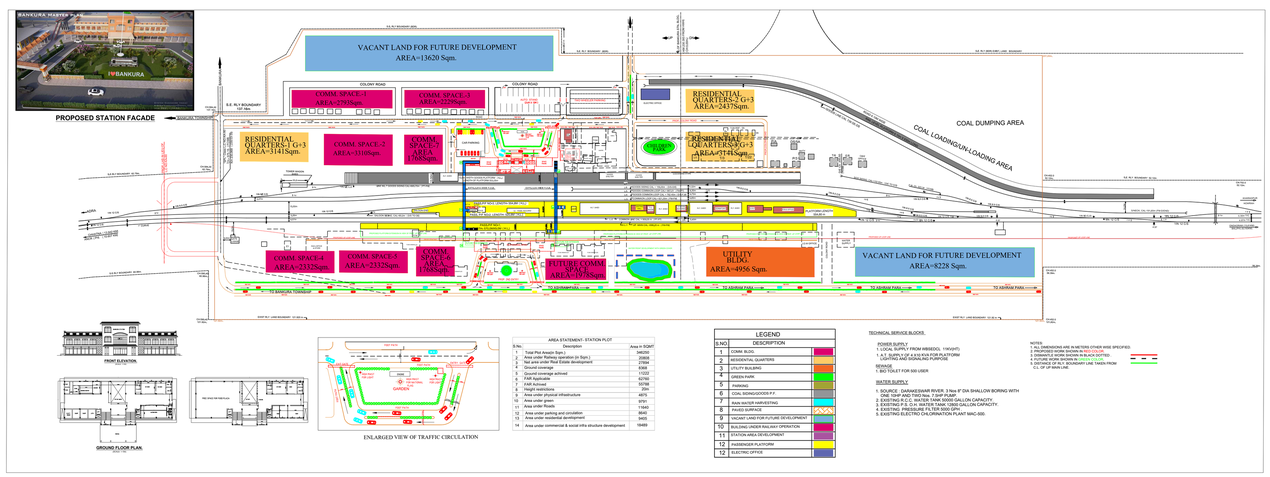

3. MASTER PLAN BANKURA STATION

SIGNATURE BLOCK		
DIVISIONAL OFFICER	NAME	SIGNATURE
DRM/ADRA	SUMIT NARULA	SUMIT NARULA
CPM/GSU	K.C.SHARMA	Kailash Chand Sharma
SR.DEN(CO)/ADRA	P.P.KUMAR	PREM PRAKASH KUMAR
SR.DOM(CO)/ADRA	S.K.VERMA	Sachendra Kumar Verma
SR.DSTE/ADRA	K.K.GARG	KAUSHAL KUMAR GARG
SR.DCM(CO)/ADRA	VIKAS KUMAR	VIKAS KUMAR
SR.DEE(G)/ADRA	A.B.KHAN	ABDUL BARIK KHAN
SR.DEN(EAST)/ADRA	A.K.CHOUDHARY	ANUP KUMAR CHOUDHARY

CLIENT:
SOUTH EASTERN RAILWAY


CONSULTANT :-
SYSTEM ENGINEERS (INDIA)
78, Bansdroni Park,
Kolkata - 700070.
Emai-system.enggindia@gmail.com

PROJECT :
PREPARATION OF FACADE DEVELOPMENT DRAWING, LANDSCAPING DRAWINGS OF CIRCULATING AREA INCLUDING PARKING ARRANGEMENTS DETAILS, HORTICULTURE WORK DETAILS AND OTHER MISCELLANEOUS BUILT-UP STRUCTURE DETAILS UNDER AMRIT BHARAT STATION SCHEME FOR 15 STATIONS (ADRA,BOKARO,BHAGA,BISHNUPUR, GARBETA, CHANDRAKONA,SALBONI, JOYCHANDIPAHAR, MADHUKUNDA,BANKURA, BARABHUM,CHANDIL,ANARA,BURNPUR,PURULIA) OF ADRA DIVISION

NOTES:
1. ALL DIMENSIONS ARE IN METERS OTHER WISE SPECIFIED.
2. PROPOSED WORK SHOWN IN RED COLOR.
3. DISMANTLE WORK SHOWN IN BLACK DOTTED .
4. FUTURE WORK SHOWN IN GREEN COLOR.
5. DISTANCE OF RLY. BOUNDARY LINE TAKEN FROM C.L. OF UP MAIN LINE.

SHEET-1/3

SOUTH EASTERN RAILWAY					
ADRA DIVISION DRG.No.- CPM/ADA/04/24					
MASTER PLAN					
BANKURA RAILWAY STATION					
AMRIT BHARAT STATION SCHEME FOR 16 STATIONS IN ADRA DIVISION.					
DATE : 08.05.2024					STATUS
REV.	R0	R1	R2		
SCALE-N.T.S.					

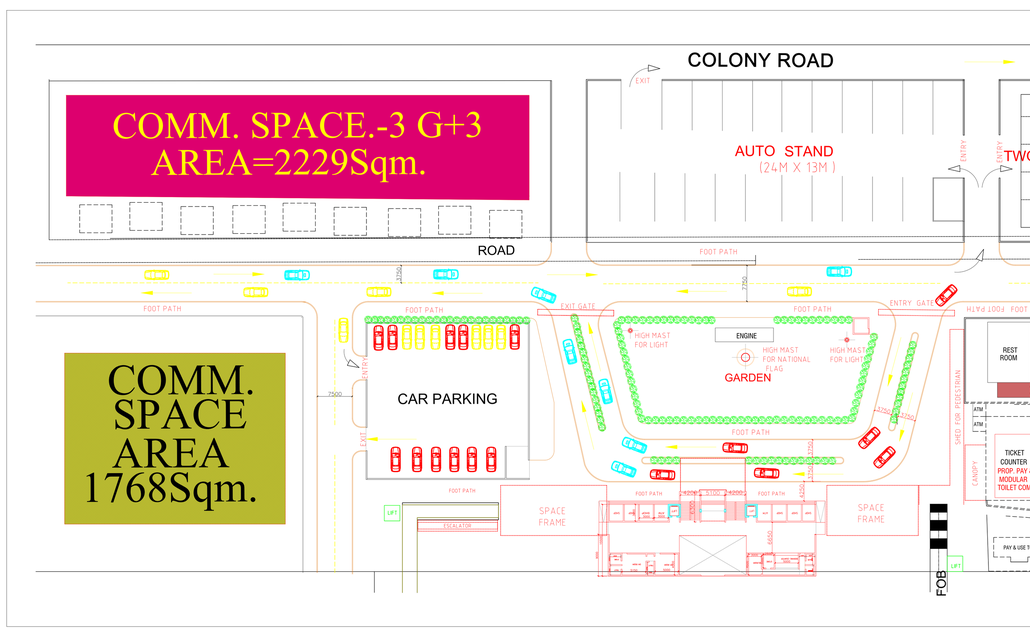


1. CIRCULATING AREA BANKURA STATION

2. PROP.WAITING HALL BANKURA STATION

4. LANDSCAPE PLAN BANKURA STATION

5. EXISTING WATING HALL PLAN BANKURA STATION

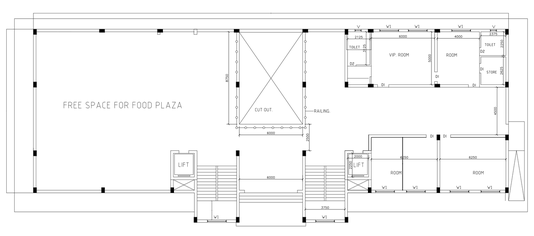

3. FIRST FLOOR PLAN. ENLARGED VIEW (N.T.S.)

SIGNATURE BLOCK		
DIVISIONAL OFFICER	NAME	SIGNATURE
DRM/ADRA	SUMIT NARULA	SUMIT NARULA
CPM/GSU	K.C.SHARMA	Kailash Chand Sharma
SR.DEN(CO)/ADRA	P.P.KUMAR	PREM PRAKASH KUMAR
SR.DOM(CO)/ADRA	S.K.VERMA	Sachendra Kumar Verma
SR.DSTE/ADRA	K.K.GARG	KAUSHAL KUMAR GARG
SR.DCM(CO)/ADRA	VIKAS KUMAR	VIKAS KUMAR
SR.DEE(G)/ADRA	A.B.KHAN	ABDUL BARIK KHAN
SR.DEN(EAST)/ADRA	A.K.CHOUDHARY	ANUP KUMAR CHOUDHARY


CLIENT:
SOUTH EASTERN RAILWAY

CONSULTANT :-
SYSTEM ENGINEERS (INDIA)
78, Bansdroni Park,
Kolkata - 700070.
Emai-system.enggindia@gmail.com

PROJECT :
PREPARATION OF FACADE DEVELOPMENT DRAWING, LANDSCAPING DRAWINGS OF CIRCULATING AREA INCLUDING PARKING ARRANGEMENTS DETAILS, HORTICULTURE WORK DETAILS AND OTHER MISCELLANEOUS BUILT-UP STRUCTURE DETAILS UNDER AMRIT BHARAT STATION SCHEME FOR 15 STATIONS (ADRA,BOKARO,BHAGA,BISHNUPUR, GARBETA, CHANDRAKONA,SALBONI, JOYCHANDIPAHAR, MADHUKUNDA,BANKURA, BARABHUM,CHANDIL,ANARA,BURNPUR,PURULIA) OF ADRA DIVISION


SHEET-2/3

SOUTH EASTERN RAILWAY					
ADRA DIVISION DRG.No.- CPM/ADA/04/24					
MASTER PLAN					
BANKURA RAILWAY STATION					
AMRIT BHARAT STATION SCHEME FOR 16 STATIONS IN ADRA DIVISION.					
DATE : 08.05.2024					STATUS
REV.	R0	R1	R2		
SCALE-N.T.S.					

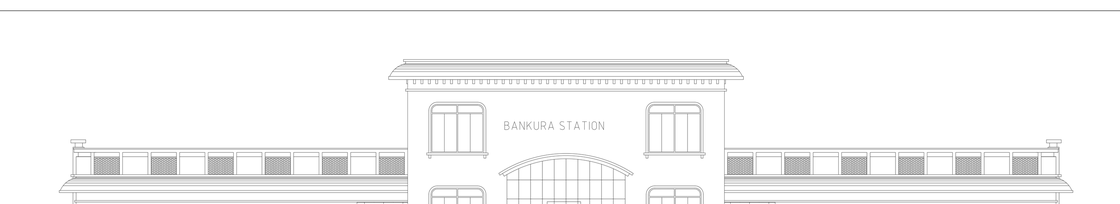

FRONT ELEVATION.

(SCALE: N.T.S.)

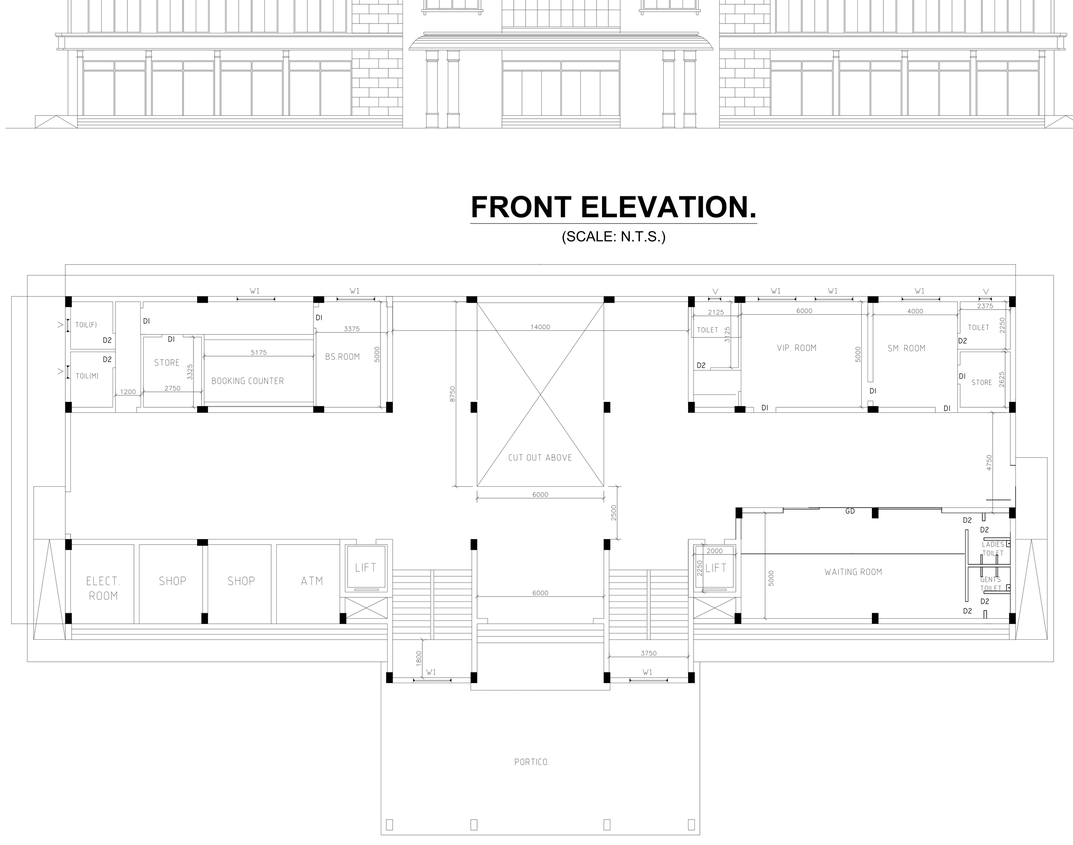

GROUND FLOOR PLAN.

(SCALE: N.T.S.)



PERSPECTIVE VIEW

FIRST FLOOR PLAN.

(SCALE: N.T.S.)

SIGNATURE BLOCK		
DIVISIONAL OFFICER	NAME	SIGNATURE
DRM/ADRA	SUMIT NARULA	Digitally signed by SUMIT NARULA Date: 2024.07.31 14:24:46 +05'30'
CPM/GSU	K.C.SHARMA	Digitally signed by Kailash Chand Sharma Date: 2024.07.30 20:45:51 +05'30'
SR.DEN(CO)/ADRA	P.P.KUMAR	Digitally signed by PREM PRAKASH KUMAR Date: 2024.07.30 20:51:11 +05'30'
SR.DOM(CO)/ADRA	S.K.VERMA	Digitally signed by Sachendra Kumar Verma Date: 2024.07.30 13:06:26 +05'30'
SR.DSTE/ADRA	K.K.GARG	Digitally signed by KAUSHAL KUMAR GARG Date: 2024.07.30 14:44:21 +05'30'
SR.DCM(CO)/ADRA	VIKAS KUMAR	Digitally signed by VIKAS KUMAR Date: 2024.07.30 14:13:42 +05'30'
SR.DEE(G)/ADRA	A.B.KHAN	Digitally signed by ABDUL BARIK KHAN Date: 2024.07.30 17:36:16 +05'30'
SR.DEN(EAST)/ADRA	A.K.CHOUDHARY	Digitally signed by ANUP KUMAR CHOUDHARY Date: 2024.07.30 13:48:31 +05'30'

CLIENT:
SOUTH EASTERN RAILWAY

CONSULTANT :-
SYSTEM ENGINEERS (INDIA)
78, Bansdroni Park,
Kolkata - 700070.
Emai-system.enggindia@gmail.com

PROJECT :
PREPARATION OF FACADE DEVELOPMENT DRAWING, LANDSCAPING DRAWINGS OF CIRCULATING AREA INCLUDING PARKING ARRANGEMENTS DETAILS, HORTICULTURE WORK DETAILS AND OTHER MISCELLANEOUS BUILT-UP STRUCTURE DETAILS UNDER AMRIT BHARAT STATION SCHEME FOR 15 STATIONS (ADRA,BOKARO,BHAGA,BISHNUPUR, GARBETA, CHANDRAKONA,SALBONI, JOYCHANDIPAHAR, MADHUKUNDA,BANKURA, BARABHUM,CHANDIL,ANARA,BURNPUR,PURULIA) OF ADRA DIVISION

SHEET-3/3

SOUTH EASTERN RAILWAY					
ADRA DIVISION DRG.No.- CPM/ADA/04/24					
MASTER PLAN					
BANKURA RAILWAY STATION					
AMRIT BHARAT STATION SCHEME FOR 16 STATIONS IN ADRA DIVISION.					
DATE : 08.05.2024					STATUS
REV.	R0	R1	R2		
SCALE-N.T.S.					