

PUARNAPANI STN. YARD PLAN


KM: 12.500



LEVEL
1 IN 1200
CH: 1000m (F/CSB)

1 IN 200
CH: 1000m (F/CSB)

C.L. OF PURNAPANI STATION BUILDING
CH: 12.500 (KM: 12.500)(F/CKU)

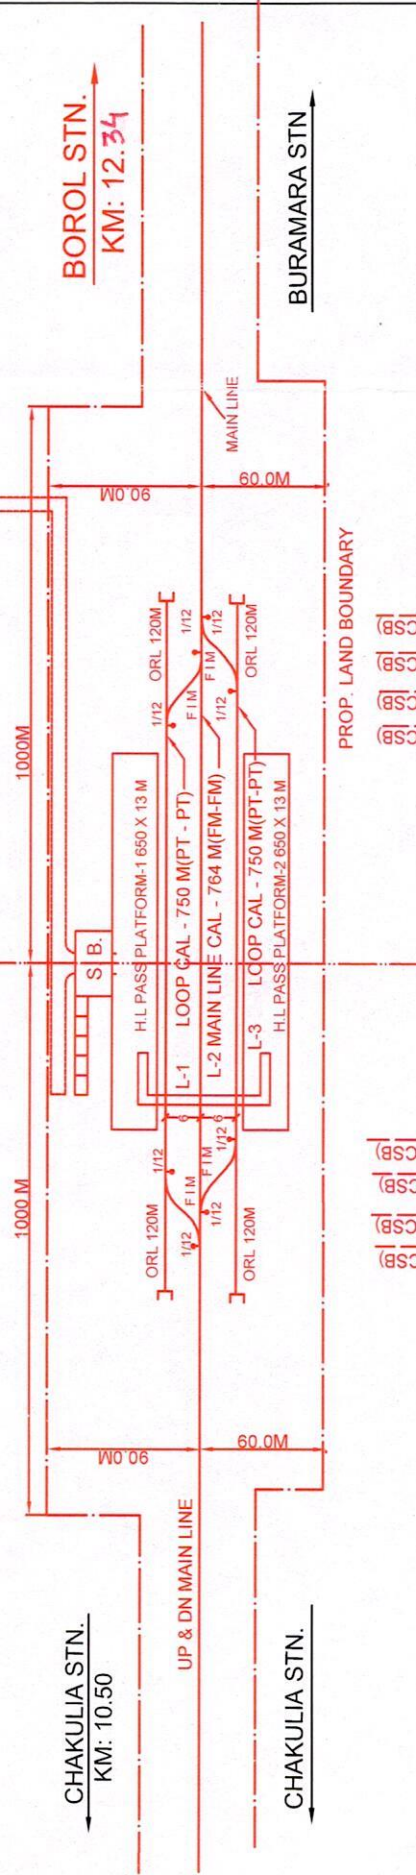

CHAKULIA STN.
KM: 10.50

BOROL STN.
KM: 12.34

CHAKULIA STN.

BURAMARA STN

PT CH: 481 (F/CSB)
PT CH: 427 (F/CSB)
PT CH: 376 (F/CSB)
PT CH: 321 (F/CSB)

PT CH: 376 (F/CSB)
PT CH: 429 (F/CSB)
PT CH: 481 (F/CSB)
PT CH: 535 (F/CSB)

LEGEND

1. PROP. WORK SHOWN

SOUTH-EASTERN RAILWAY

NAME OF THE WORK:

DPR FOR NEW LINE BETWEEN
CHAKULIA TO BURAMARA STATION

CONCEPT PLAN (NOT TO SCALE)

PUARNAPANI STATION (KM: 10.500)

[Signature]
16/10/2023

[Signature]
17/10/23

[Signature]

[Signature]
24/10/23

PCEE/CON/ S.E.RLY/GRC	CSTE/CON/ S.E.RLY/GRC	CTPM S.E.RLY/GRC	CE/CON/HQ S.E.RLY/GRC
--------------------------	--------------------------	---------------------	--------------------------

BOROL STN. YARD PLAN

KM: 24.840

1 IN 220
CH: 1000 m (F/CSB)

1 IN 1200
CH: 1000m (F/CSB)



C.L. OF BOROL STATION BUILDING
CH: 24840 (KM: 24.840) (F/CKU)



PT CH: 481 (F/CSB)
PT CH: 427 (F/CSB)
PT CH: 375 (F/CSB)
PT CH: 321 (F/CSB)

PT CH: 375 (F/CSB)
PT CH: 429 (F/CSB)
PT CH: 481 (F/CSB)
PT CH: 535 (F/CSB)

LEGEND

1. PROP. WORK SHOWN

SOUTH-EASTERN RAILWAY

NAME OF THE WORK:

PROPOSED NEW LINE FROM
CHAKULIA TO BURAMARA STATION

CONCEPT PLAN (NOT TO SCALE)

BOROL STATION (KM: 22.700)

[Signature]
16/02/23

[Signature]
17/2/23

[Signature]

CE/CON/HQ
S.E.RLY/GRC


CTPM
S.E.RLY/GRC

CSTE/CON/
S.E.RLY/GRC

PCEE/CON/
S.E.RLY/GRC

BAHARAGORA STN. YARD PLAN

KM: 35.880

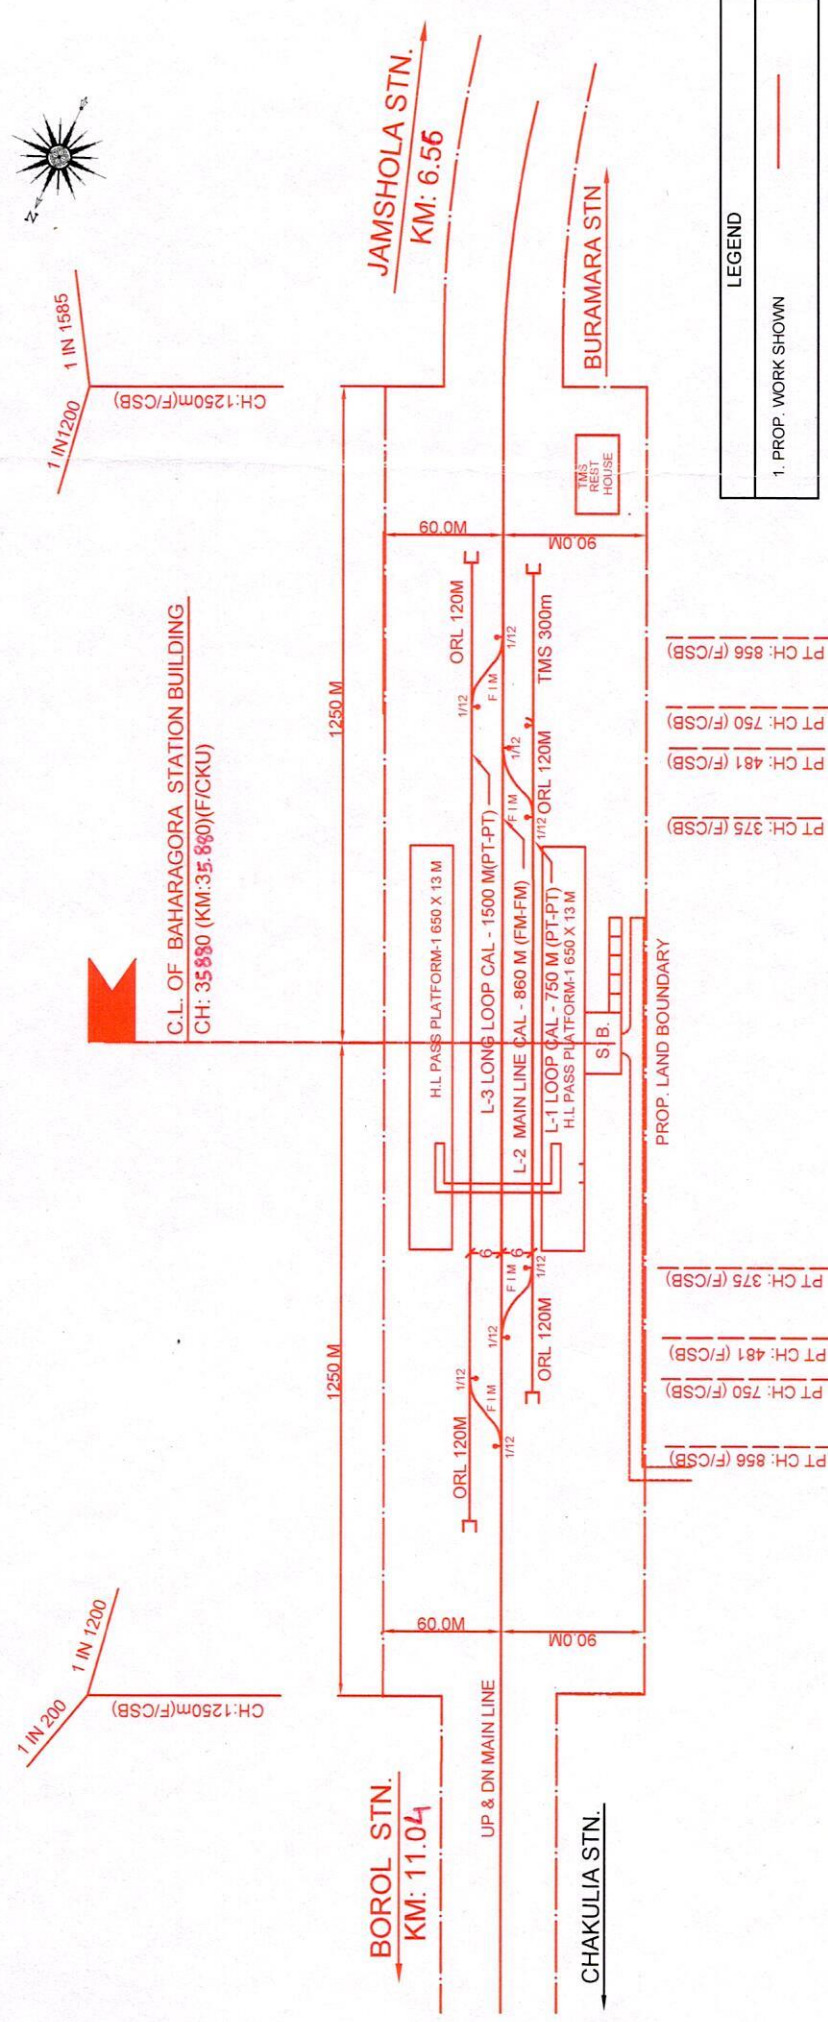

SOUTH-EASTERN RAILWAY	
NAME OF THE WORK:	
PROPOSED NEW LINE FROM CHAKULIA TO BURAMARA STATION	
CONCEPT PLAN (NOT TO SCALE)	
BAHARAGORA STATION (KM: 33.700)	


CE/CON/HQ
S.E.RLY/GRC

CTPM
S.E.RLY/GRC

CSTE/CON/
S.E.RLY/GRC

PCEE/CON/
S.E.RLY/GRC

KM: 42.440

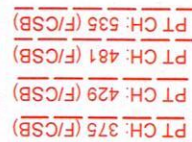

LEGEND

1. PROP. WORK SHOWN

NAME OF THE WORK:

PROPOSED NEW LINE FROM
CHAKULIA TO BURAMARA STATION

CONCEPT PLAN (NOT TO SCALE)

NEW JAMSHOLA STATION (KM: 40.250)

PCCEE/CON/ S.E.RLY/GRC	CSTE/CON/ S.E.RLY/GRC	CTPM S.E.RLY/GRC	CE/CON/HQ S.E.RLY/GRC
---------------------------	--------------------------	---------------------	--------------------------

СТРМ

S.E.RLY/GRC

CE/CON/HO


S.E.RLY/GRC

KM: 48.44



1 IN 1200

C.L. OF JHARAPAKARIA STATION BUILDING
CH: 48440 (KM:48.440)(F/CKU)

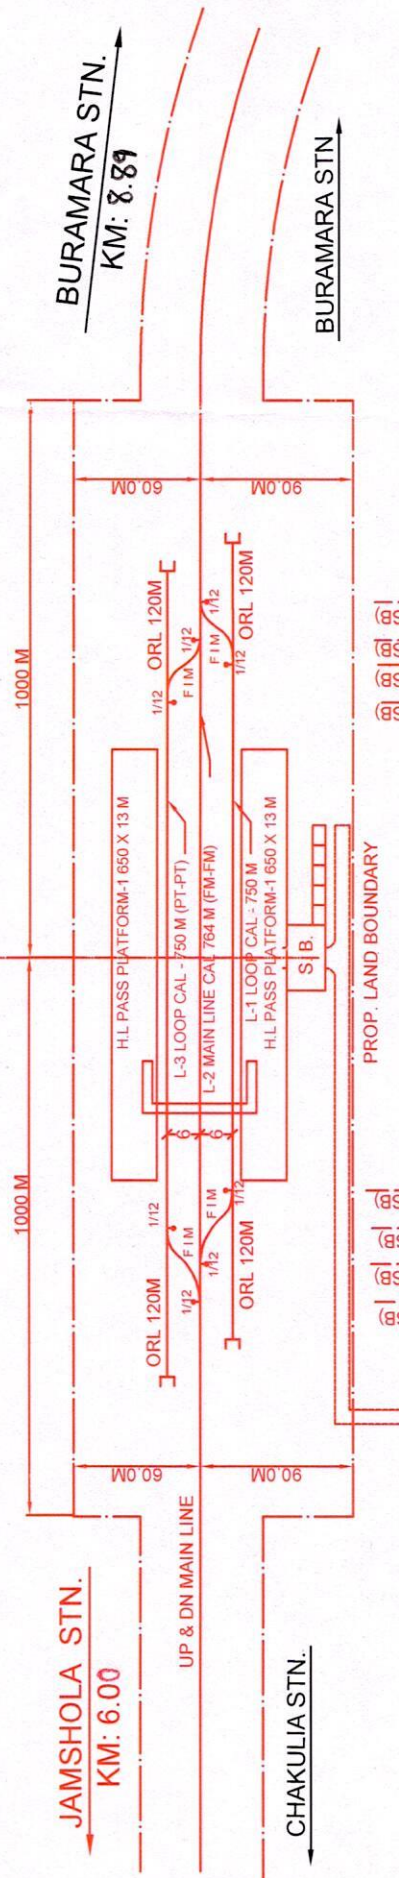

LEGEND

1. PROP. WORK SHOWN

SOUTH-EASTERN RAILWAY

NAME OF THE WORK:

PROPOSED NEW LINE FROM
CHAKULIA TO BURAMARA STATION

CONCEPT PLAN (NOT TO SCALE)

JHARAPAKARIA STATION (KM: 46.300)

	PCEE/CON/ S.E.RLY/GRC	CSTE/CON/ S.E.RLY/GRC	CTPM S.E.RLY/GRC	CE/CON/HQ S.E.RLY/GRC
1	0.0000	0.0000	0.0000	0.0000
2	0.0000	0.0000	0.0000	0.0000
64	0.0000	0.0000		

PCCE/CON/ CSTE/CON/
S.E.RLY/GRC S.E.RLY/GRC

