


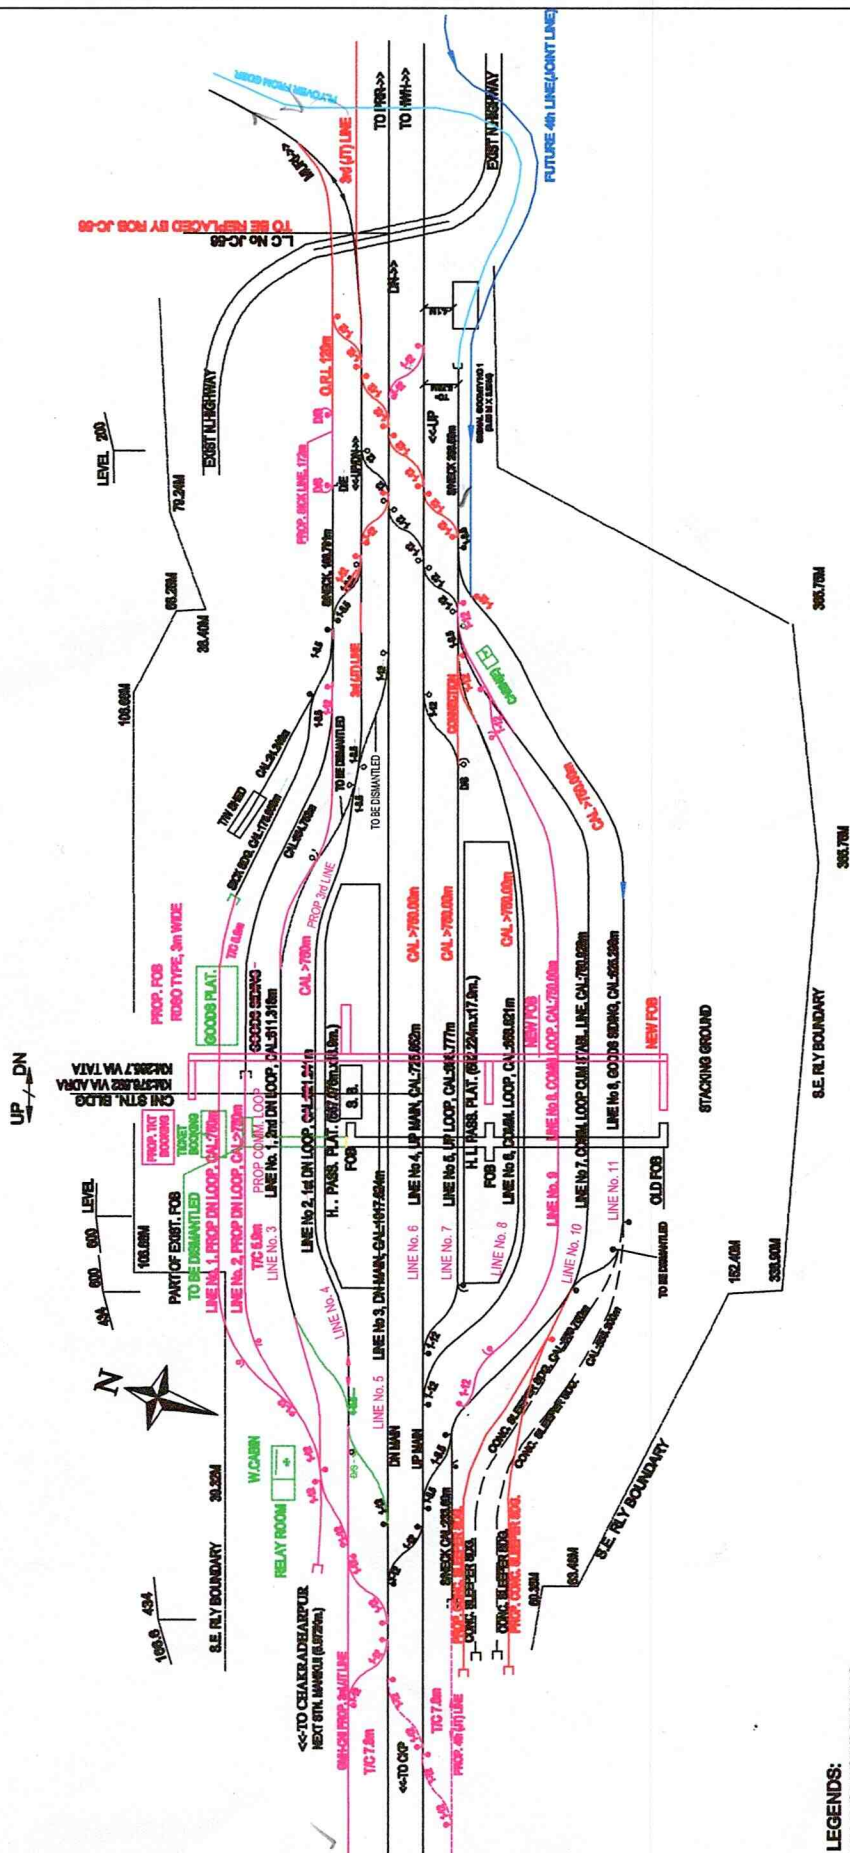

LEGENDS:

1. ALL EXIST. WORKS SHOWN AS
2. EXIST. WORKS TO BE DISMANTLED (CN-BURN 3d LINE) SHOWN AS
3. PROP. CN-BURN 3d LINE WORKS SHOWN AS
4. PROP. CN-BURN 3d LINE WORKS SHOWN AS
5. PROP. CN-BURN 3d LINE WORKS SHOWN AS
6. PROP. CN-BURN 3d LINE WORKS SHOWN AS
7. PROP. CN-BURN 4th LINE WORKS SHOWN AS
8. SANCTIONED WORK FOR FLYOVER FROM GOVT TO CH

REF: CE, No.- YDSY/2557907, ALT-3

SOUTH EASTERN RAILWAY

NAME OF PROJECT	CHANDIL-BURNPUR 3RD LINE & 4TH LINE WORKS
NAME OF STATION	CONCEPTUAL YARD PLAN CHANDIL STATION KM. 283.708 (FROM RWH VIA TATA)
NOT TO SCALE	

NOT TO SCALE


Diff 30/10/23
CEE/CON/GRC

Bobbi-
CTPM/GRC
1/23

CEE/CON/GRC

CE/CON-III/GRC

26/10/23

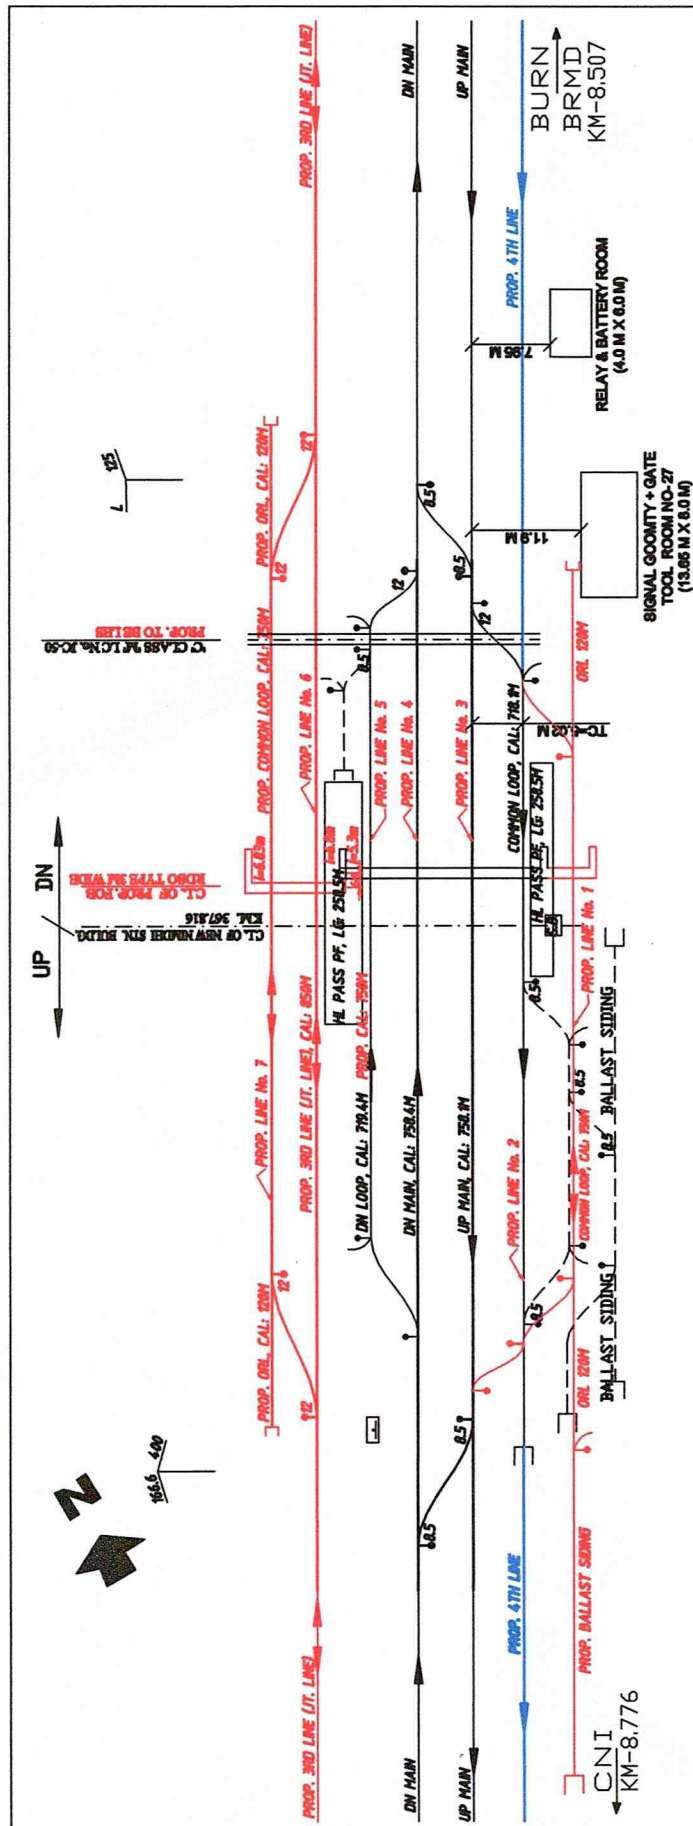

SUMMARY

- LEGEND:
1. EXTE WORKS SHOWN AS
2. EXTE WORKS TO BE DISMANTLED SHOWN AS
3. PROP. ON-BURN 3rd LINE WORKS SHOWN AS
4. PROP. ON-BURN 4th LINE WORKS SHOWN AS
5. THIS DRAWING IS BASED ON CFT NO. YD/SY/2000/001

**SOUTH EASTERN RAILWAY
(CONSTRUCTION ORGANISATION)**

NAME OF	CHANDIL - BURNPUR 3RD LINE &
---------	------------------------------

NAME OF STATION	REMODELING OF NIMDIH STATION YARD
	KM. 367.84 (VIA ADA), KM. 394.45 (VIA)


NOT TO SCALE

CE/CON-II/GRC

CSTE/CON/GRC

CEE/CON/GRC

CTPM/GRC

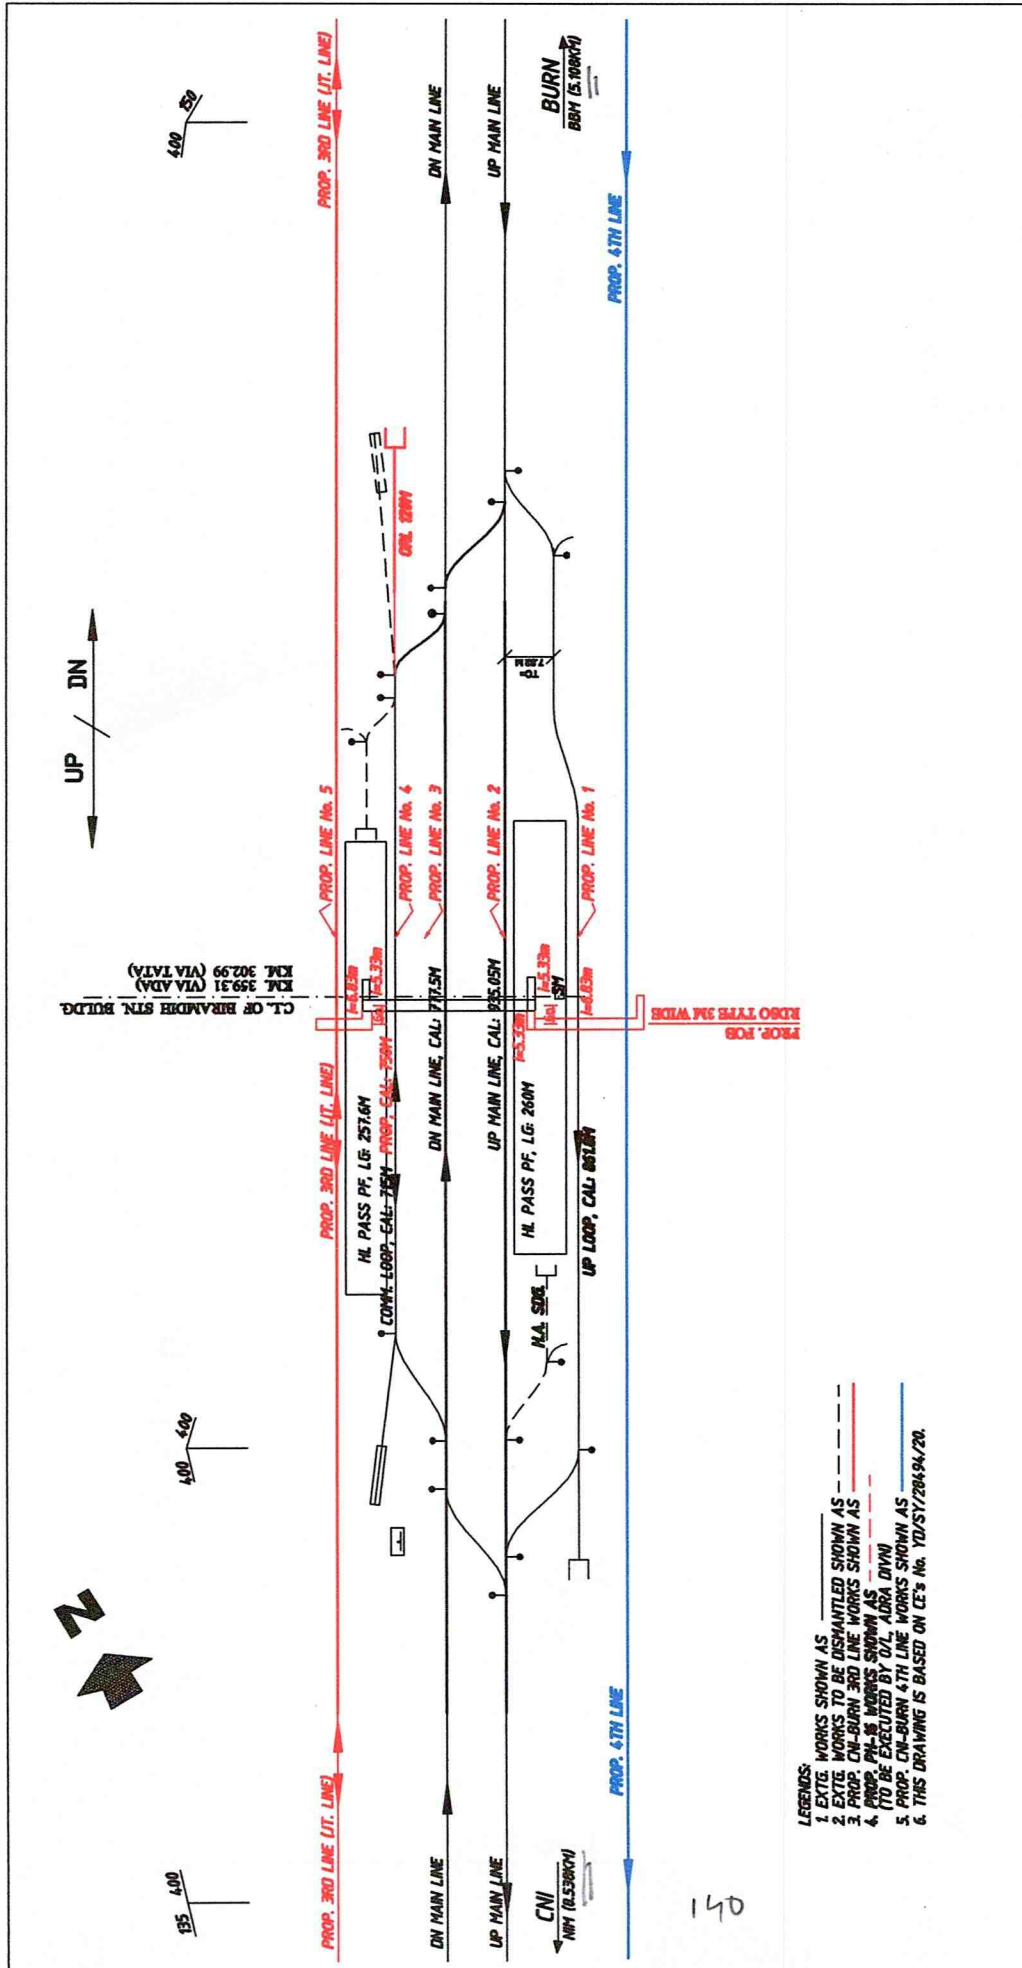

SOUTH EASTERN RAILWAY (CONSTRUCTION ORGANIZATION)	
NAME OF PROJECT	CHANDIL - BURNPUR 3RD LINE & 4TH LINE WORKS
NAME OF STATION	REMODELING OF BIRAMPUR STATION YARD
	KM. 359.31 (VIA ADA), KM. 302.99 (VIA TATA)
NOT TO SCALE	


26/10/23

CEE/CON/GRC

CEE/CON/GRC

CTPM/GRC

- LEGENDS:
1. EXIST. WORKS SHOWN AS
 2. EXIST. WORKS TO BE DISMANTLED SHOWN AS
 3. PROP. CN-BURN 3RD LINE WORKS SHOWN AS
 4. PROP. PH-18 WORKS SHOWN AS
 5. PROP. CN-BURN 4TH LINE WORKS SHOWN AS
 6. THIS DRAWING IS BASED ON CE's No. YD/SY/204/94/20.

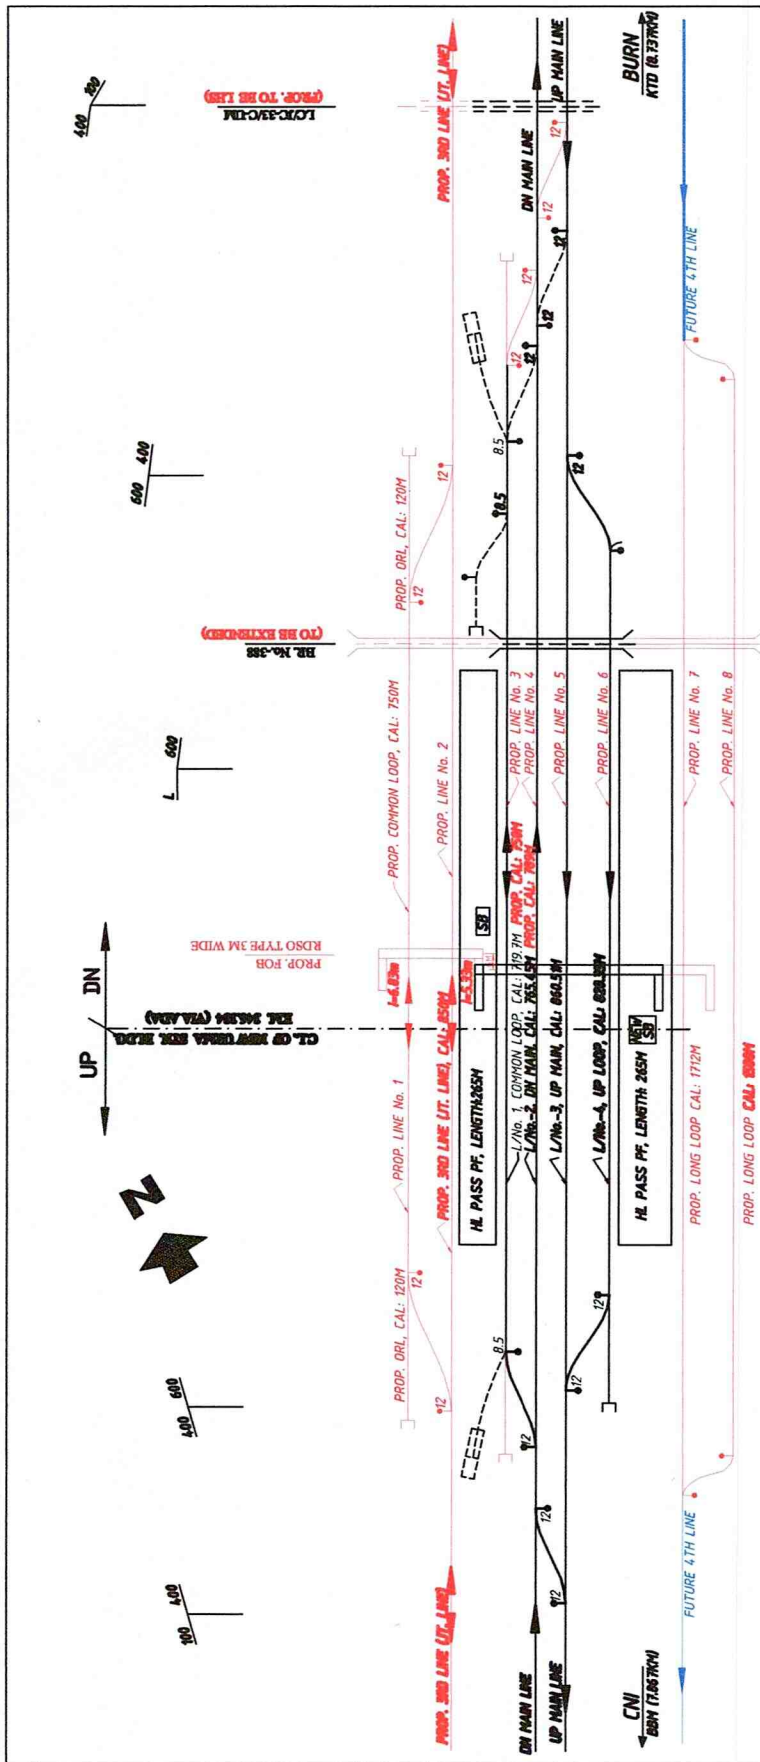



LEGENDS:
1. EXIST. WORKS SHOWN AS
2. EXIST. WORKS TO BE DISMANTLED SHOWN AS
3. PROP. CN-BURN 3RD LINE WORKS SHOWN AS
4. PROP. CN-BURN 4TH LINE WORKS SHOWN AS
5. THIS DRAWING IS BASED ON CE'S No. YD/SY/26/03/10, REV-3.

SOUTH EASTERN RAILWAY (CONSTRUCTION ORGANISATION)	
NAME OF PROJECT	CHANDLER - BURNFUR 3RD LINE & 4TH LINE WORKS
NAME OF STATION	REMODELING OF UDMA STATION YARD
NOT TO SCALE	

CTPN/GRC
 26/10/23
 CEE/CON/GRC

 CSTE/CON/GRC
 26/10/23
 CE/CON-II/GRC

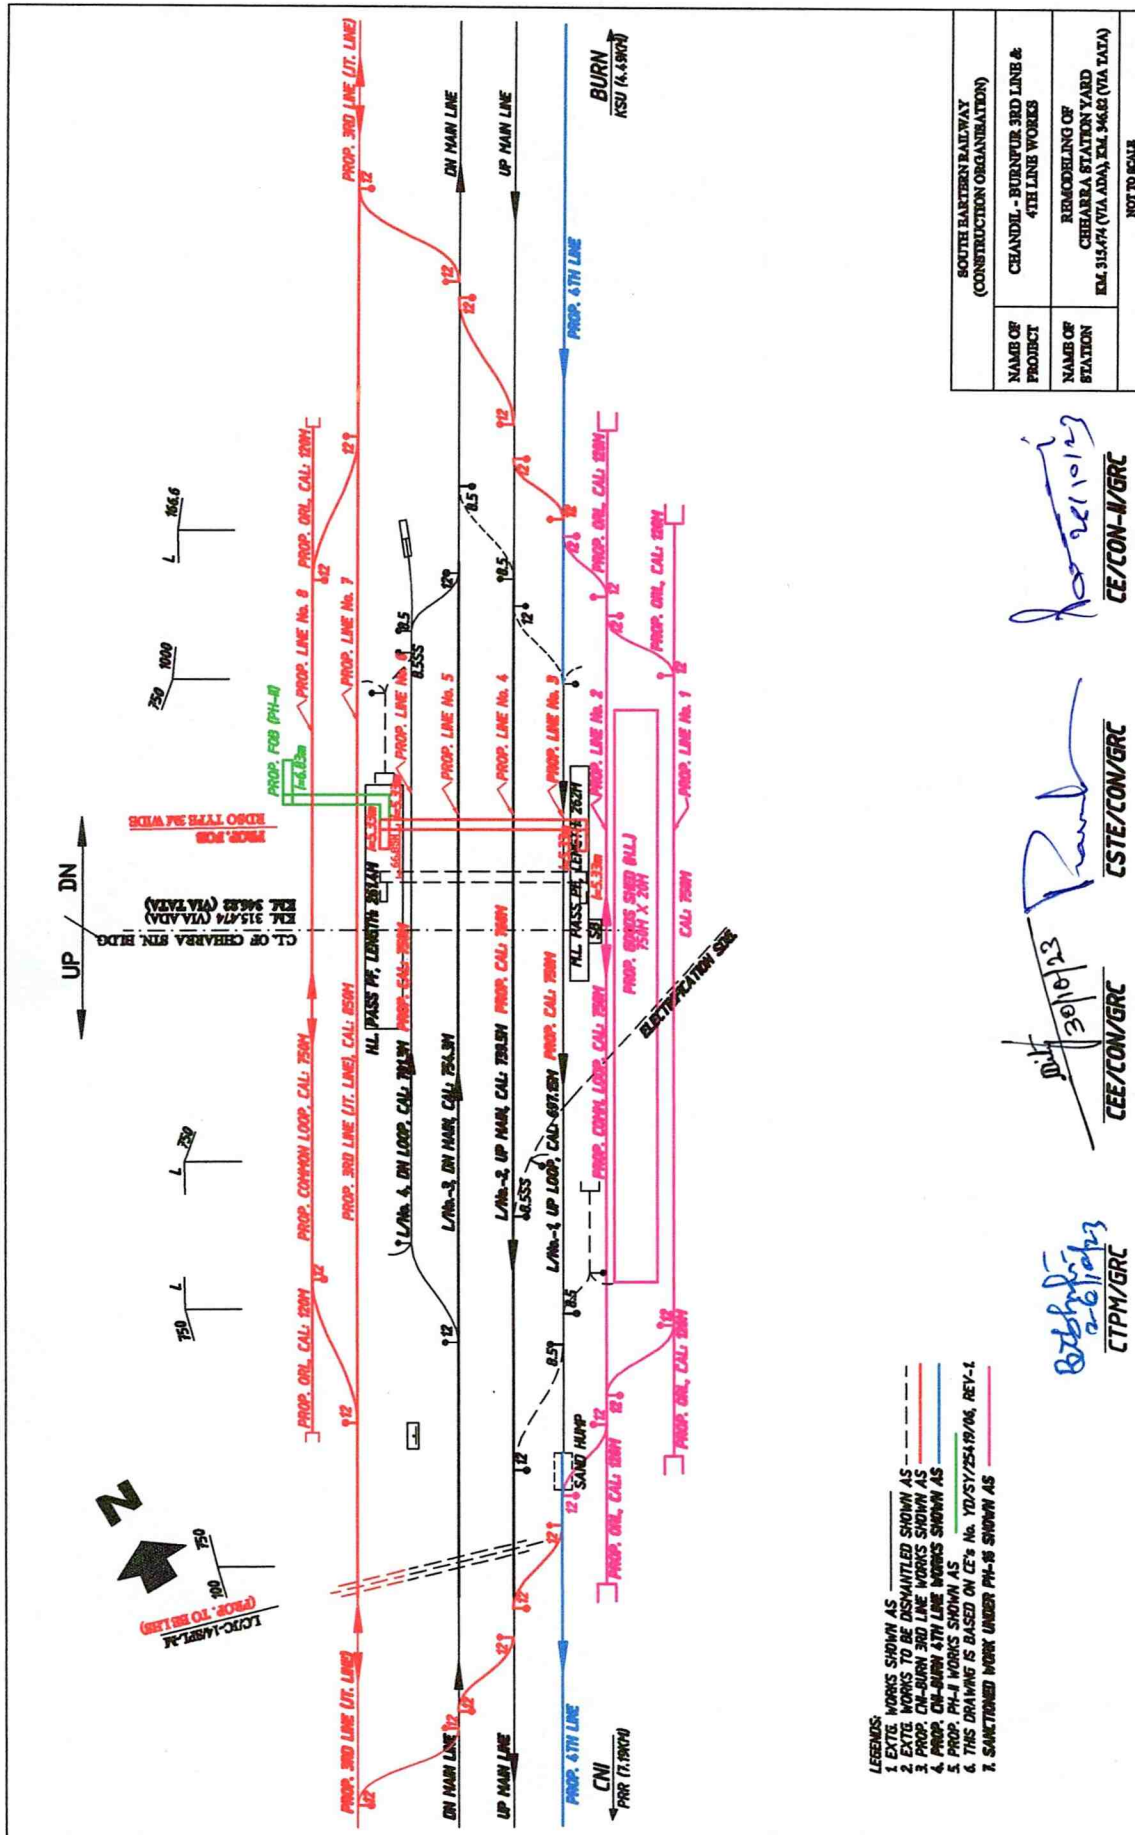

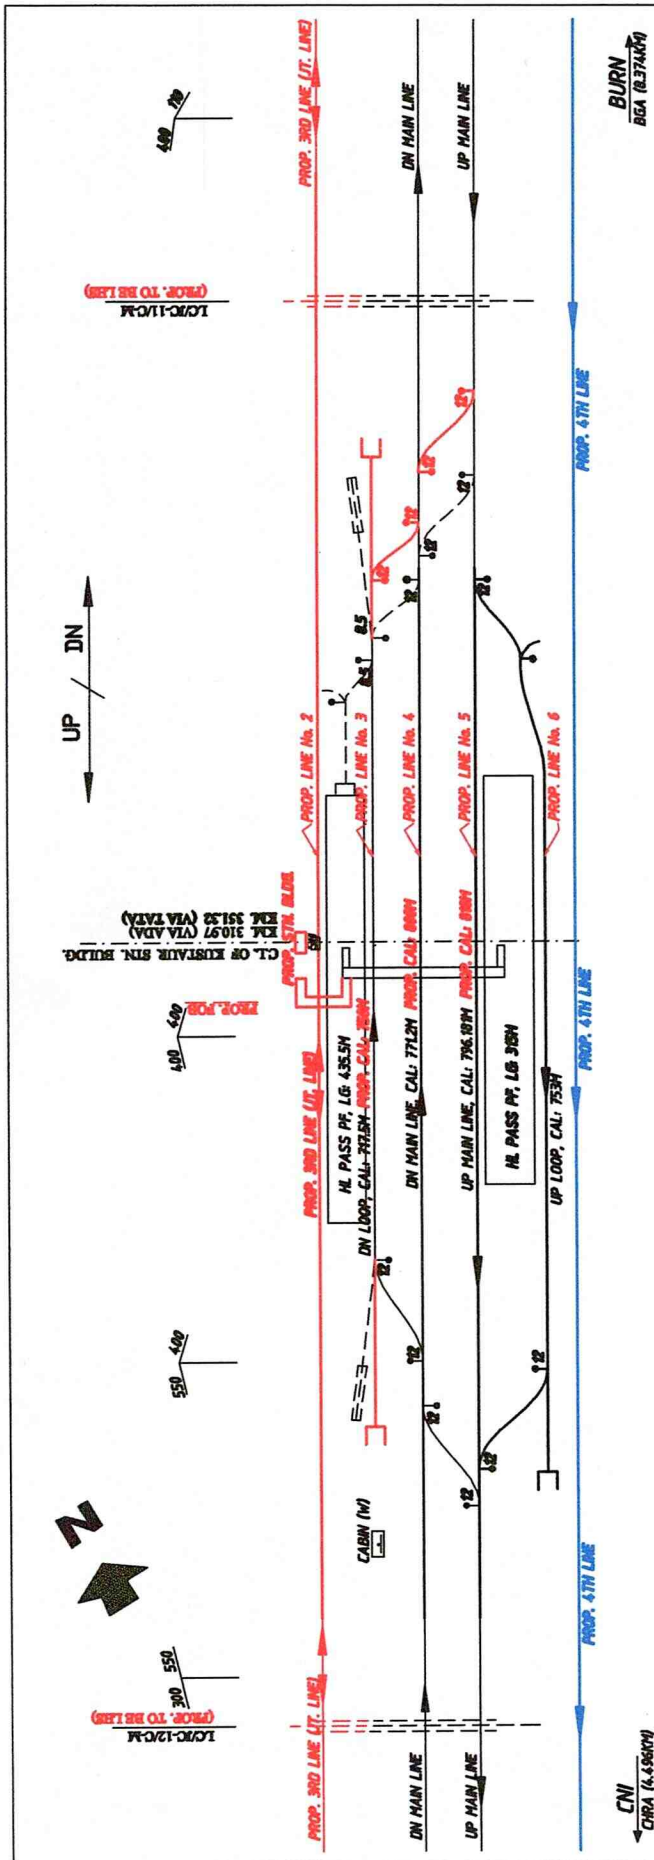

- LEGENDS:
1. EXIST. WORKS SHOWN AS
 2. EXIST. WORKS TO BE DISMANTLED SHOWN AS
 3. PROP. CN-BURN 3RD LINE WORKS SHOWN AS
 4. PROP. CN-BURN 4TH LINE WORKS SHOWN AS
 5. THIS DRAWING IS BASED ON CE's No. YD/ST/2804/19, REV-2

SOUTH EASTERN RAILWAY (CONSTRUCTION ORGANIZATION)	
NAME OF PROJECT	CHANDIL - BURNPUR 3RD LINE & 4TH LINE WORKS
NAME OF STATION	REMODELING OF KUSTIAUR STATION YARD K.M. 310.97 (VIA ADA), K.M. 311.32 (VIA TATA)
NOT TO SCALE	

Handwritten signature

Handwritten signature

Handwritten signature

CE/CON-II/GRC

CSTE/CON/GRC

CEE/CON/GRC

CTPM/GRC

DN / UP

Q OF PROP. FOB KM:293.672
BR/FOB/28534/19

Q OF EXIST FOB KM:293.727
TO BE DISMANTLED


Q OF STN. BLDG
KM : 293.762

BR NO 481
TO BE EXTENDED



L-XING 'C' CLASS MANNED, KA-144
PROP. TO BE LHS

JOC 5.889 Km
CHANDIL

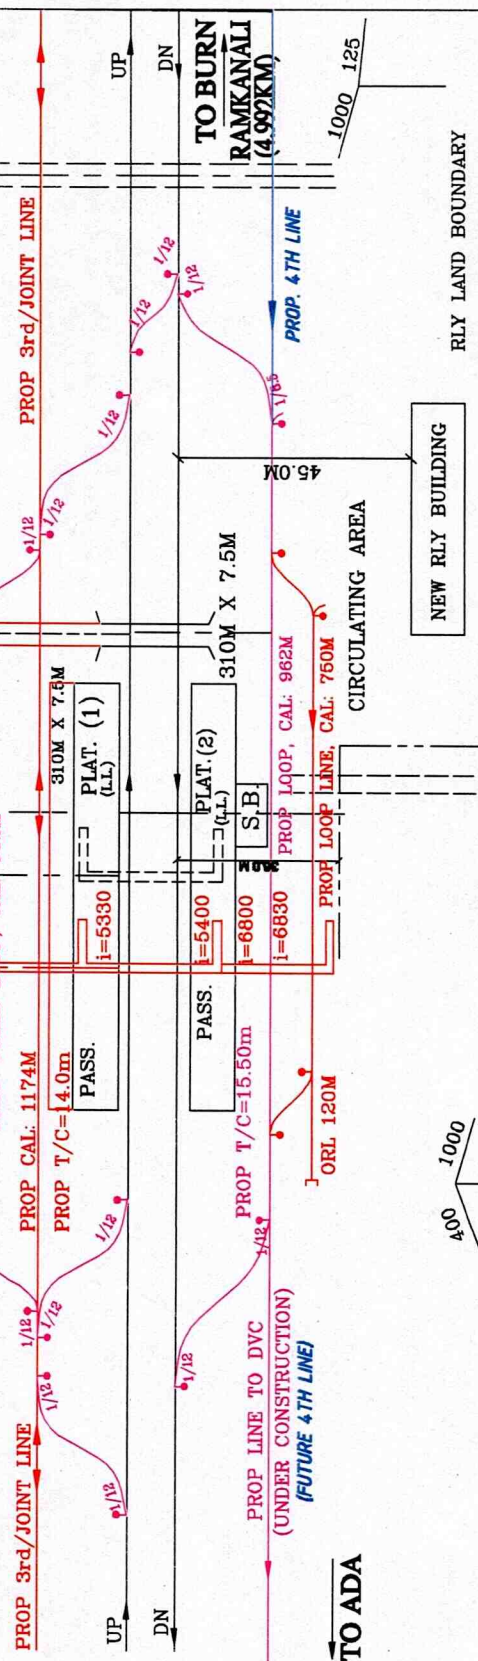

LEGENDS:

1. EXIST. WORKS SHOWN AS _____
2. EXIST. WORKS TO BE DISMANTLED SHOWN AS _____
3. PROP. CNI-BURN 3RD LINE WORKS SHOWN AS _____
4. PROP. WORKS OF DVC SHOWN AS - - - - - (UNDER CONSTRUCTION)
5. PROP. CNI-BURN 4TH LINE WORKS SHOWN AS _____

ADRA DIVISION
BERO STATION YARD (BERO)
"B" CLASS

(KM: 293.762 VIA ADRA)
AS PER CE'S DRG.NO.YD/8Y/27003/17, ALT-1

SOUTH EASTERN RAILWAY
(CONSTRUCTION ORGANISATION)
PROJECT: CHANDIL-BURNPUR 3rd LINE
& 4th LINE WORKS
MODIFICATION OF BERO STATION YARD
NOT TO SCALE

Signature
CTPM/GRC

Signature
CEE/CON/GRC

Signature
CSTE/CON/GRC

Signature
CE/CON-II/GRC



**SOUTH EASTERN RAILWAY
(CONSTRUCTION ORGANISATION)
PROJECT: CHANDIL-BURNPUR 3rd LINE
& 4th LINE WORKS**

MODIFICATION OF MADHUKUNDA STATION YARD

CE/CON-II/GRC

CSTE/CON/GRC


CEE/CQN/GRC

CTPM/GRC

LEGENDS:

1. EXIST. WORKS SHOWN AS _____
2. EXIST. WORKS TO BE DISMANTLED SHOWN AS - - - - -
3. PROP. CMI-BURN 3RD LINE WORKS SHOWN AS _____
4. PROP. CMI-BURN 4TH LINE WORKS SHOWN AS _____
5. THIS DRAWING IS BASED ON CE's DRG NO YD/SY 27850/18

AS PER CE'S DRG.NO.YD/SY/27850/18

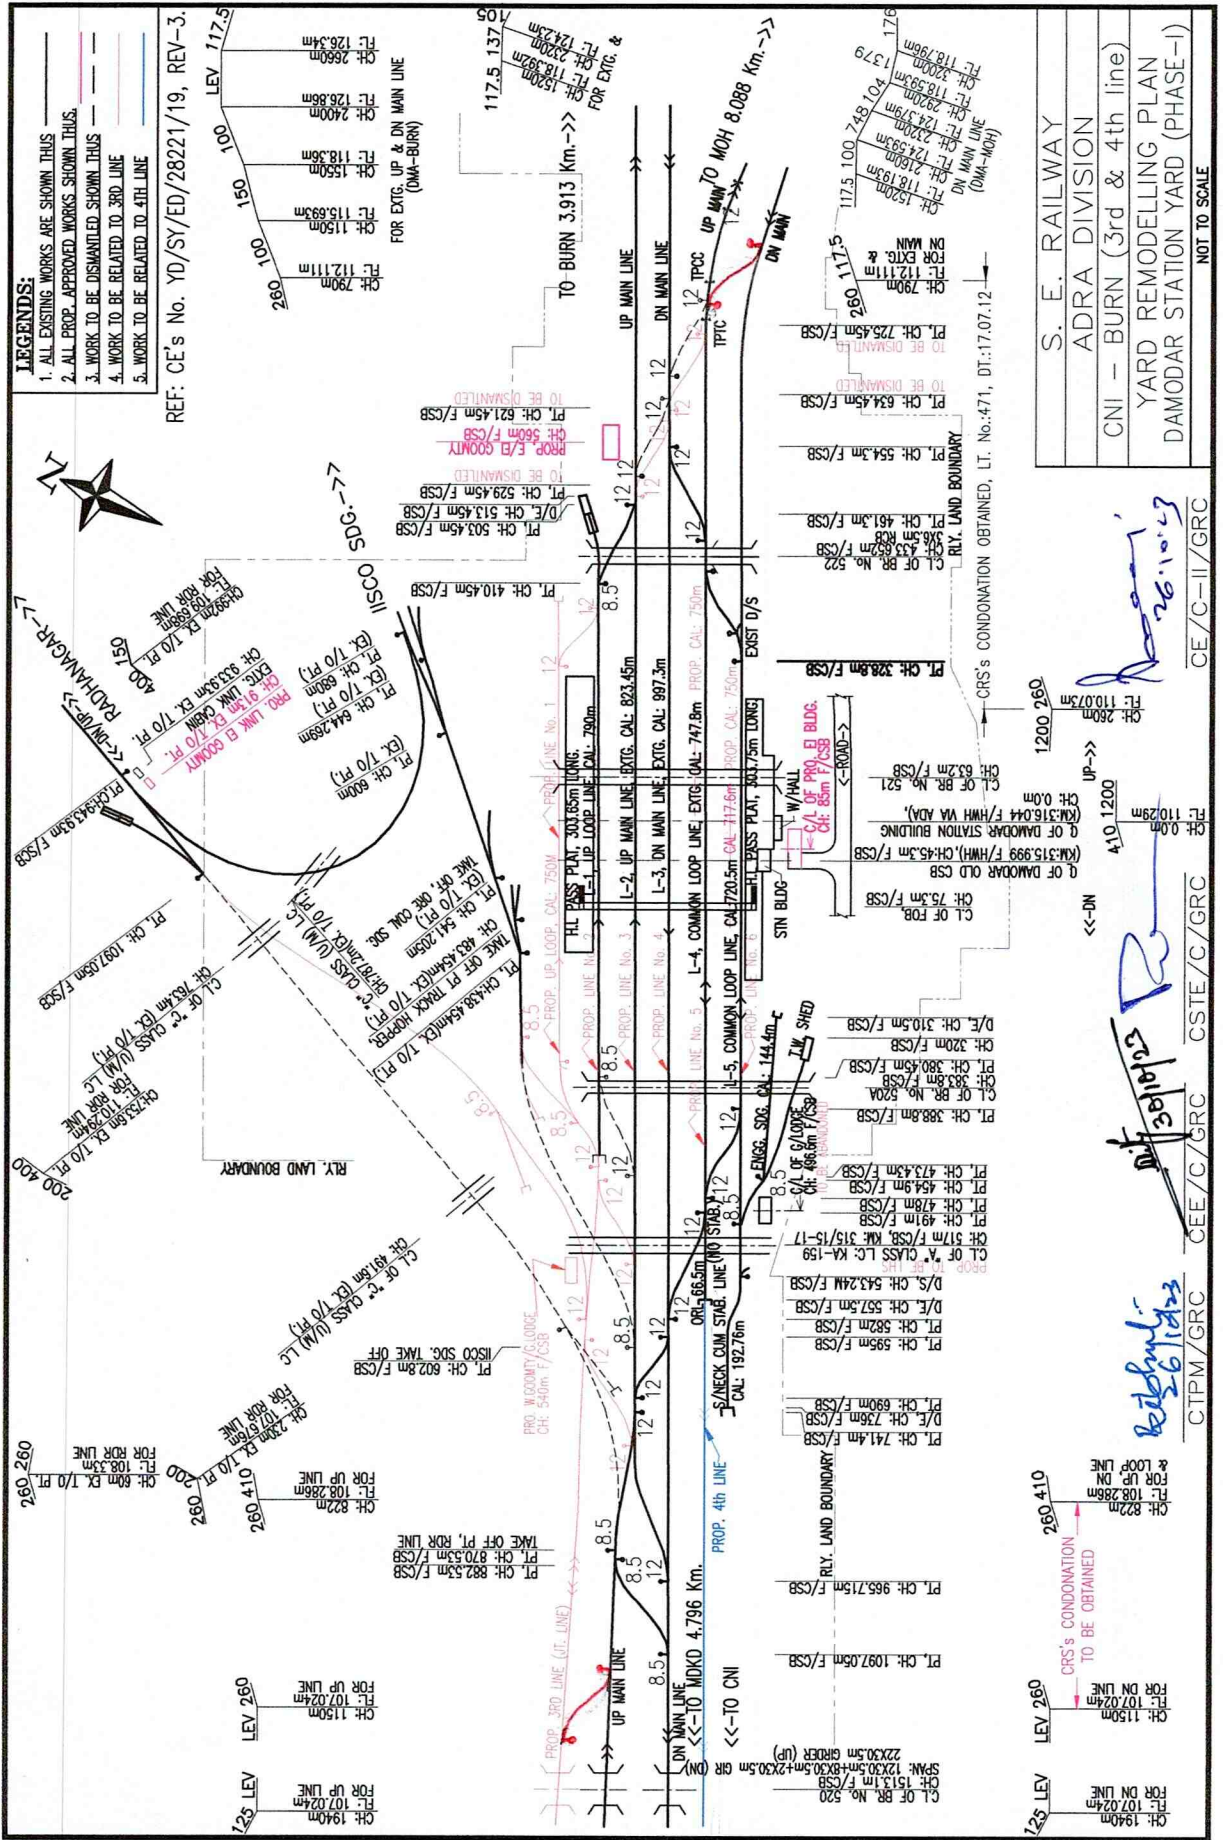

LEGEND:

- 1. ALL EXISTING WORKS ARE SHOWN THIS
- 2. ALL PROP. APPROVED WORKS SHOWN THIS
- 3. WORK TO BE DISMANTLED SHOWN THIS
- 4. WORK TO BE RELATED TO 3RD LINE
- 5. WORK TO BE RELATED TO 4TH LINE

REF: CE's No. YD/SY/ED/28221/19, REV-3.

S. E. RAILWAY
ADRA DIVISION
CNI - BURN (3rd & 4th line)
YARD REMODELLING PLAN
DAMODAR STATION YARD (PHASE-I)

NOT TO SCALE

CE/C-II/GRC

CSTE/C/GRC

CTPM/GRC

26.10.17

31/10/17

26.10.17