BARBIL STATION

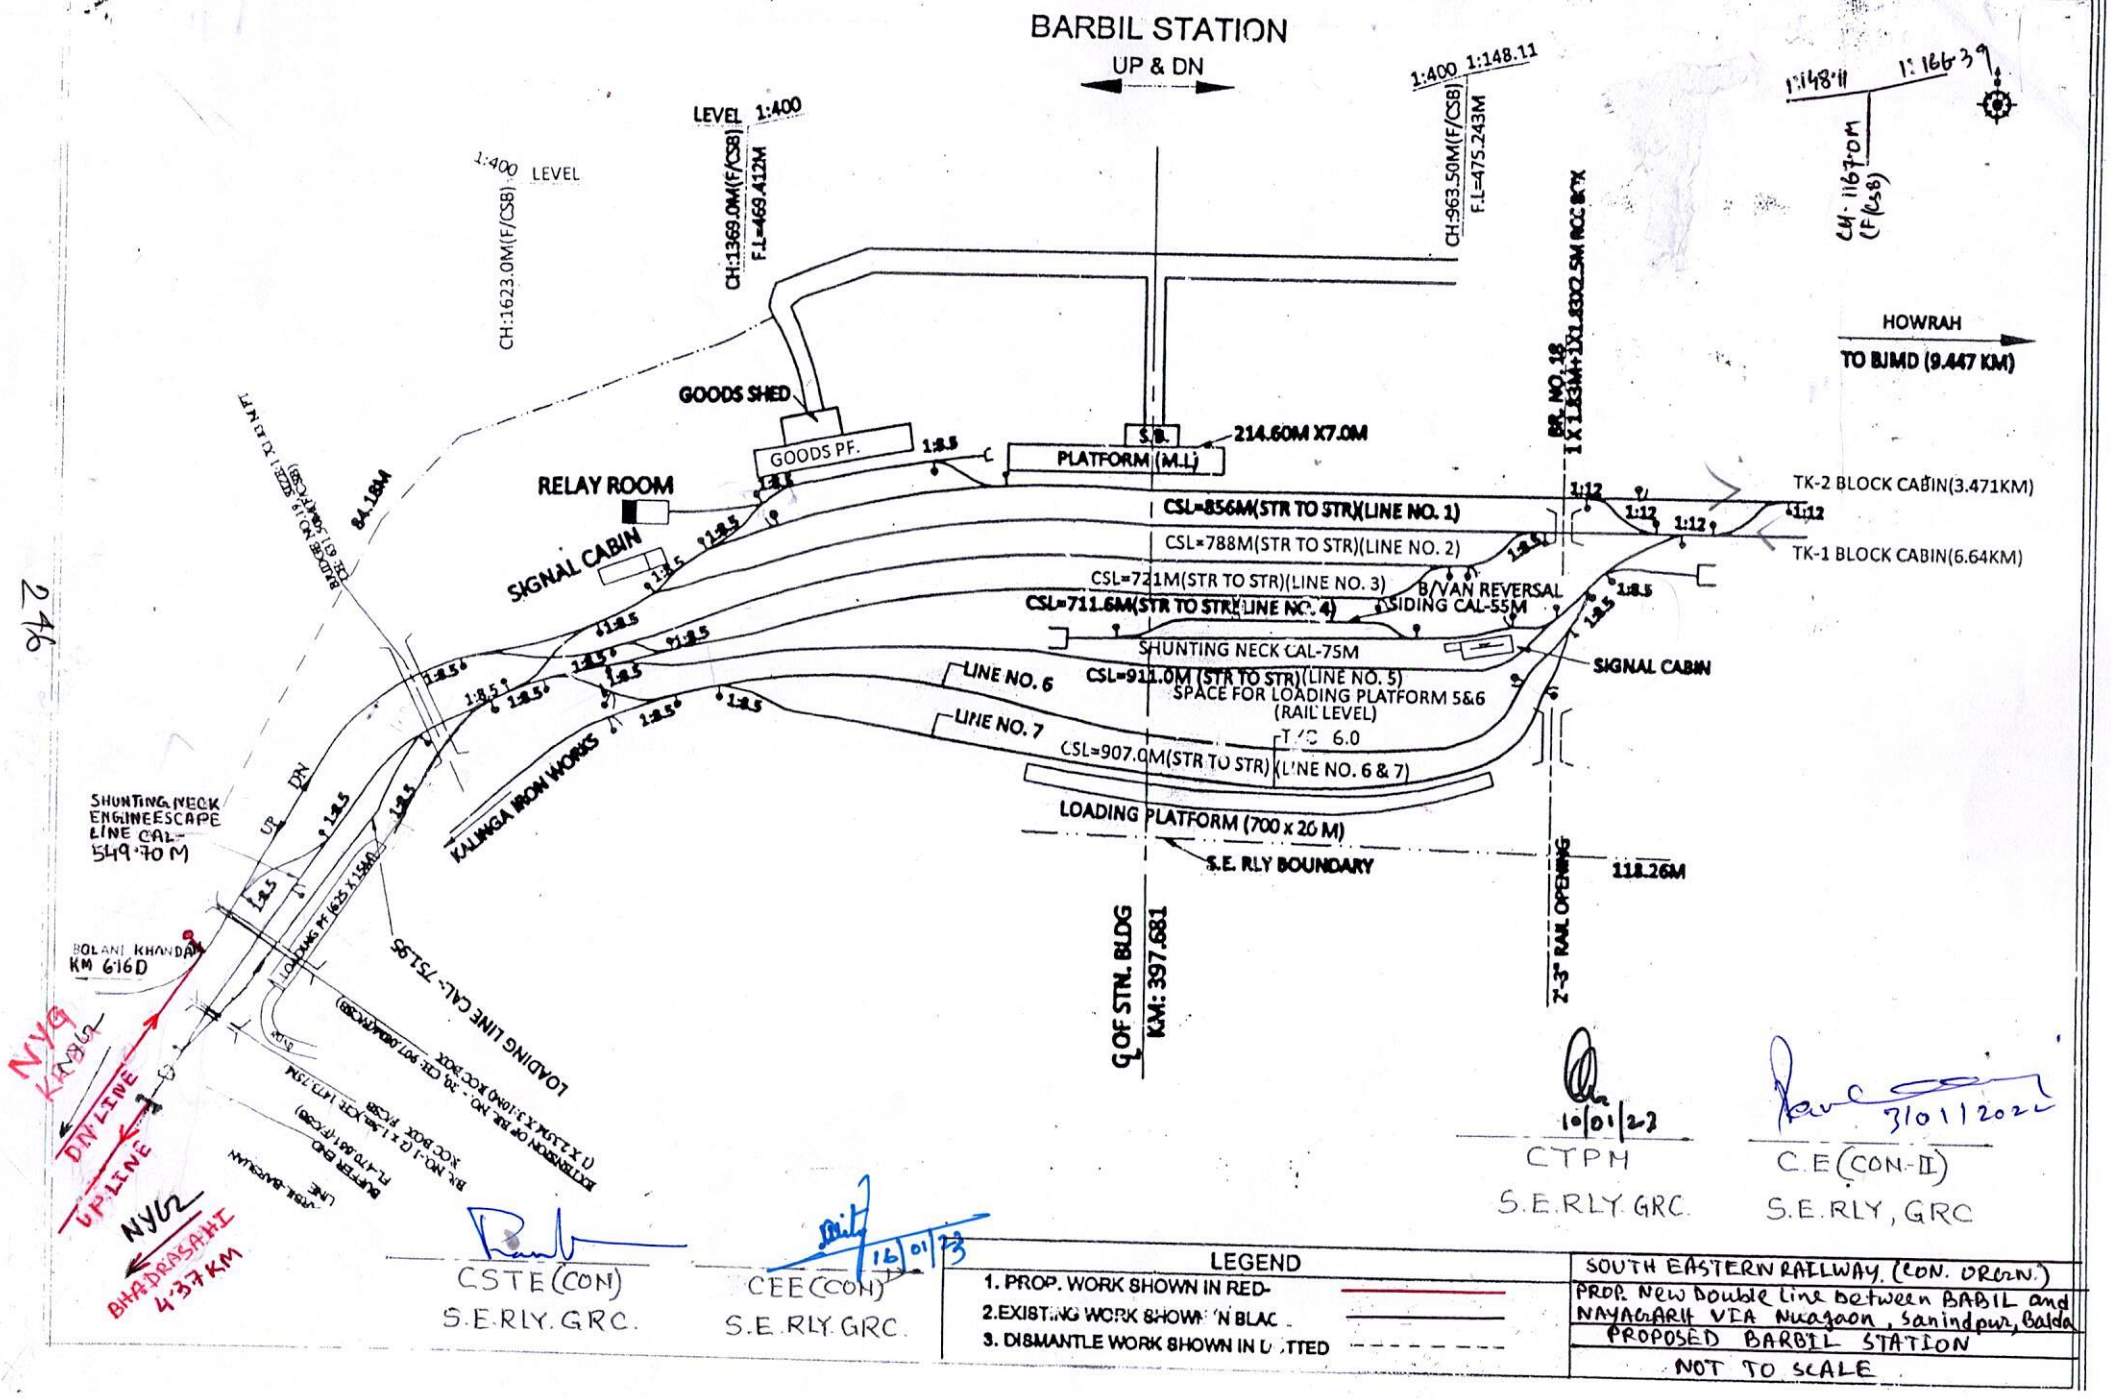

BHADRASAHI STN. YARD PLAN

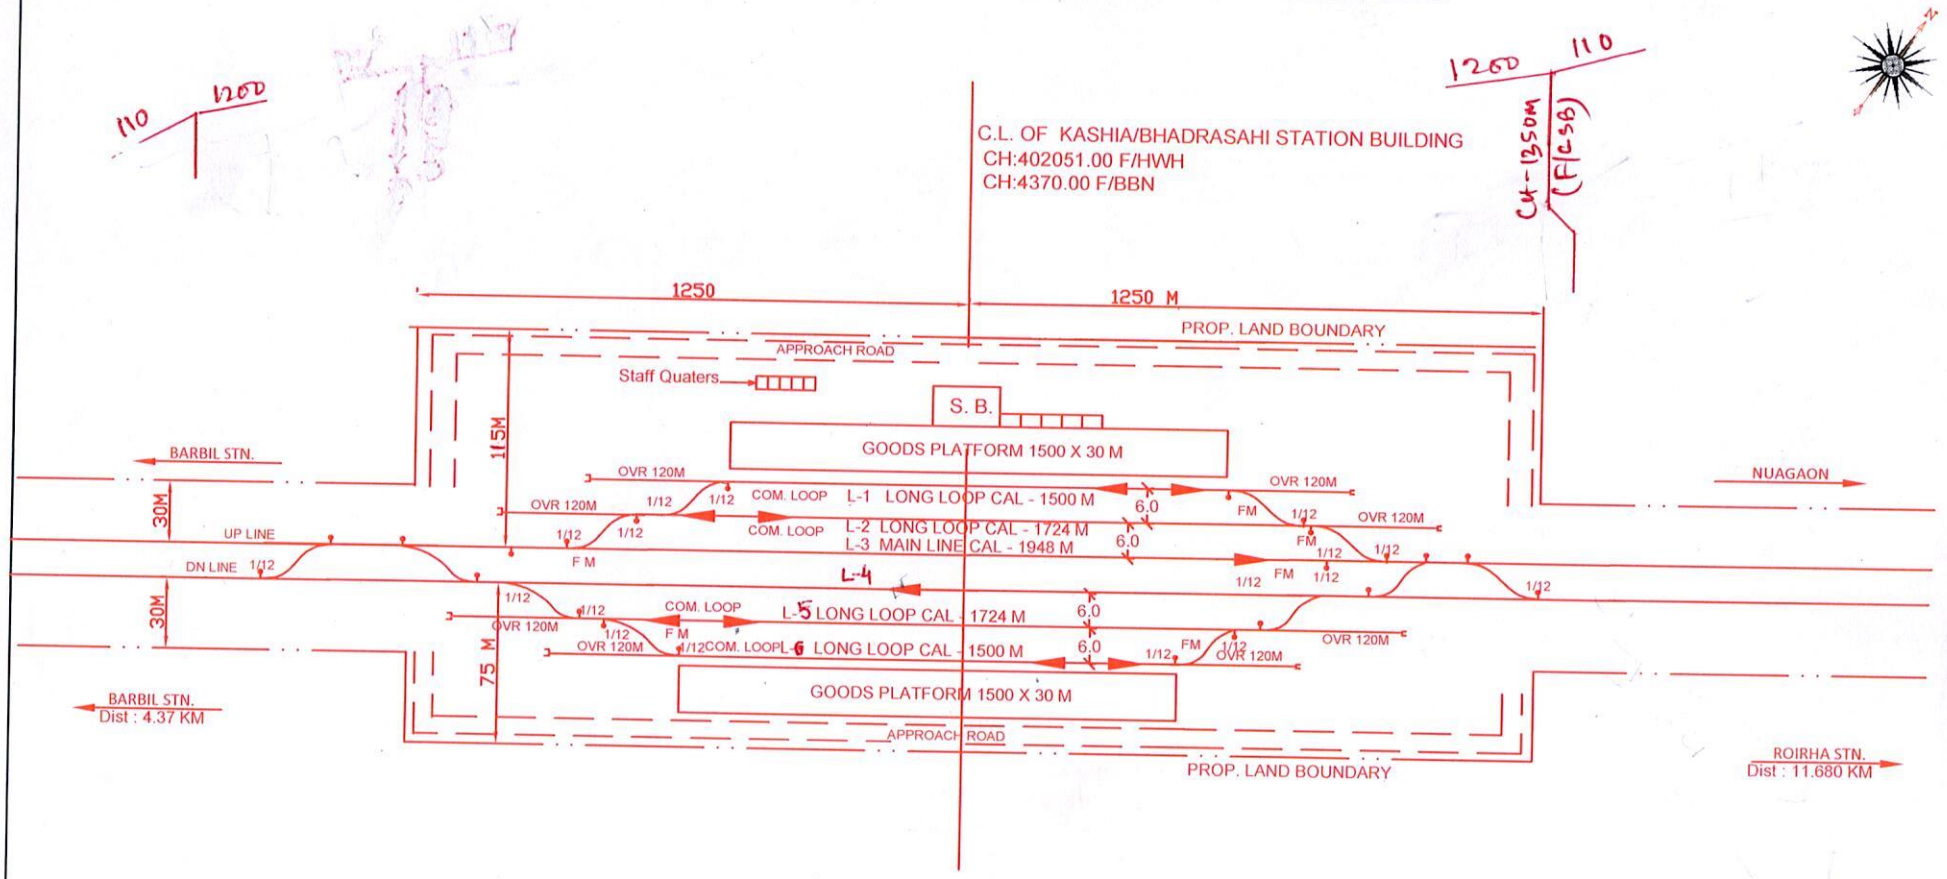

CEE/CON S.E. Railway/GRC	CSTE/CON S.E. Railway/GRC	CTPM/GRC S.E. Railway/GRC	CE/CON-II S.E. Railway/GRC

SOUTH EASTERN RAILWAY (CONSTRUCTION ORGANISATION)
Proposed New Double Line between BARBIL to NAYAGARH via Nuagaon,Guali,Sanindpur,Ganua,Balda
PROPOSED KASHIA/BHADRASAHI STN. YARD
NOT TO SCALE
NOTE : PROPOSED WORK SHOWN THUS : ———

BHADRASAHI STN. YARD PLAN

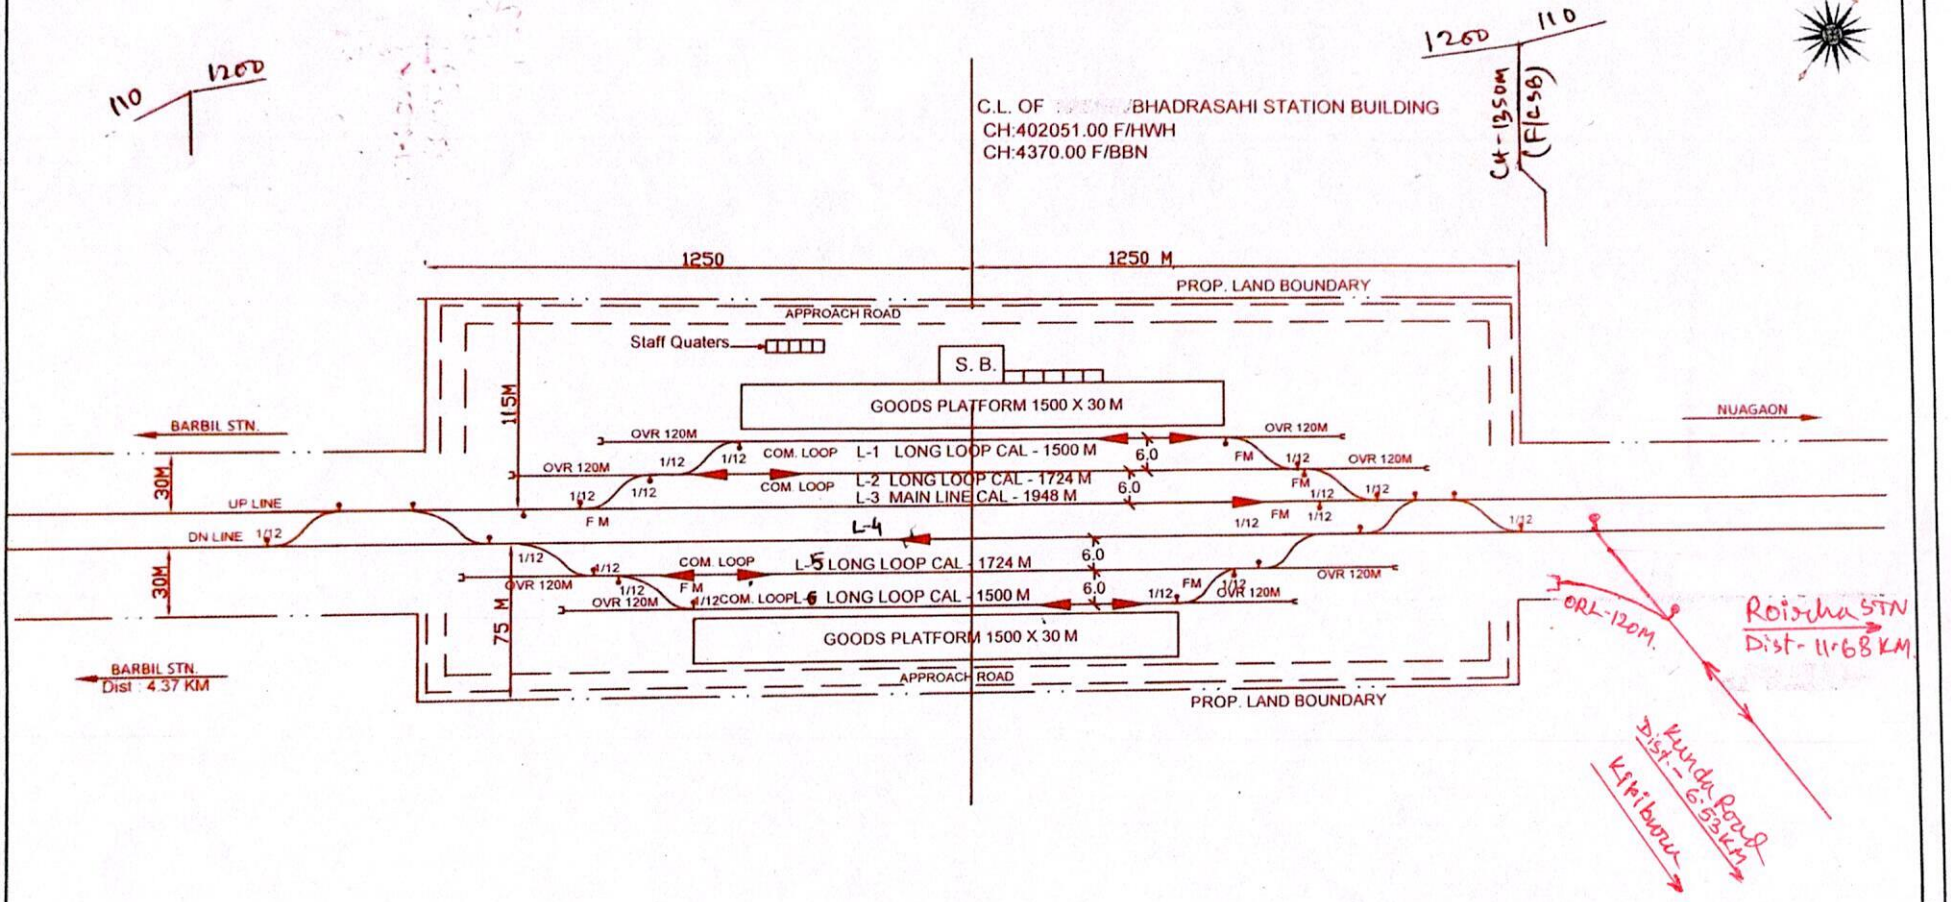

CEE/CON S.E. Railway/GRC	CSTE/CON S.E. Railway/GRC	CTPM/GRC S.E. Railway/GRC	CE/CON-II S.E. Railway/GRC

SOUTH EASTERN RAILWAY (CONSTRUCTION ORGANISATION)
Proposed New Double Line between BARBIL to NAYAGARH via Nuagaon,Guali,Sanindpur,Ganua,Balda
PROPOSED BHADRASAHI STN. YARD
NOT TO SCALE
NOTE : PROPOSED WORK SHOWN THUS :

ROIRHA STN. YARD PLAN

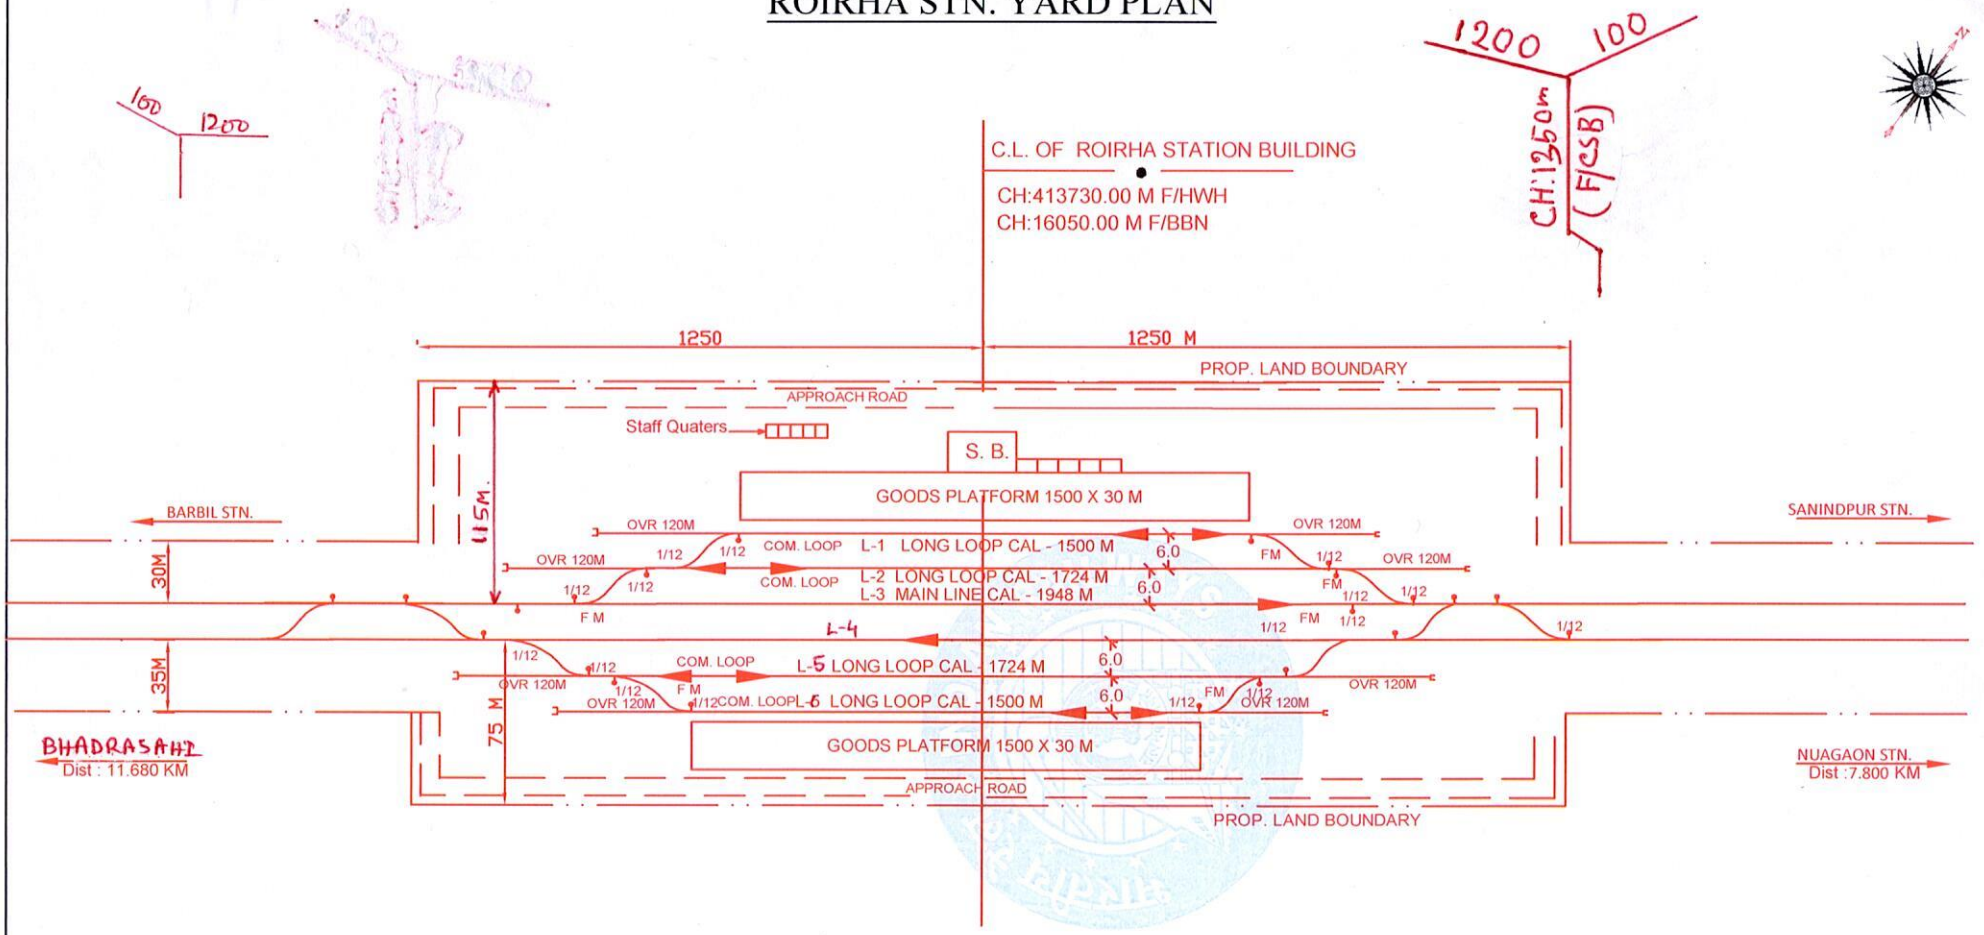

CEE/CON S.E. Railway/GRC	CSTE/CON S.E. Railway/GRC	CTPM/GRC S.E. Railway/GRC	CE/CON-II S.E. Railway/GRC
16/01/23		10/01/23	03/01/2023

SOUTH EASTERN RAILWAY (CONSTRUCTION ORGANISATION)
Proposed New Double Line between BARBIL to NAYAGARH via Nuagaon,Guali,Sanindpur,Ganua,Balda
PROPOSED ROIRHA STN. YARD
NOT TO SCALE
NOTE : PROPOSED WORK SHOWN THUS : ———

NUAGAON STN. YARD PLAN

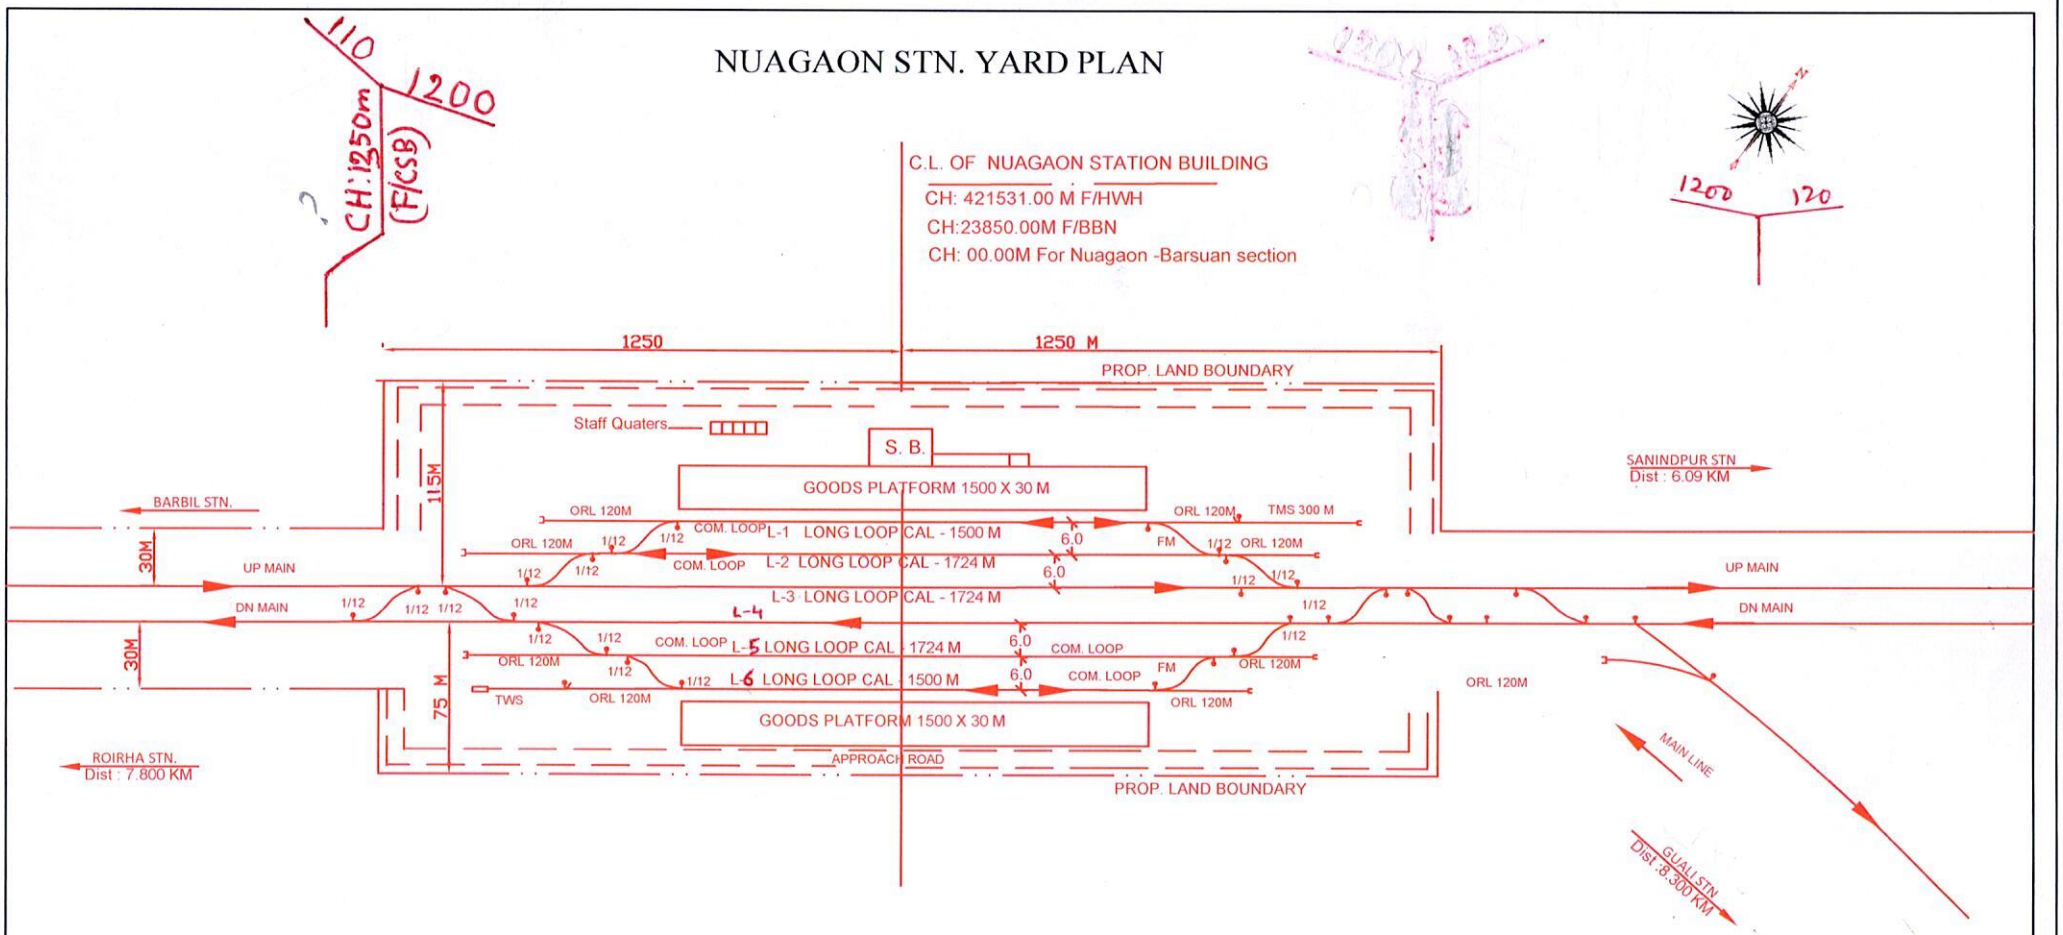

CEE/CON	CSTE/CON	CTPM/GRC	CE/CON-II
S.E. Railway/GRC	S.E. Railway/GRC	S.E. Railway/GRC	S.E. Railway/GRC
16/01/23		19/01/23	03/1/2023

SOUTH EASTERN RAILWAY
(CONSTRUCTION ORGANISATION)

Proposed New Double Line between BARBIL to NAYAGARH via Nuagaon,Guali,Sanindpur,Ganua,Balda

PROPOSED NUAGAON STN. YARD

NOT TO SCALE

NOTE : PROPOSED WORK SHOWN THUS : ——

SANINDPUR STN. YARD PLAN

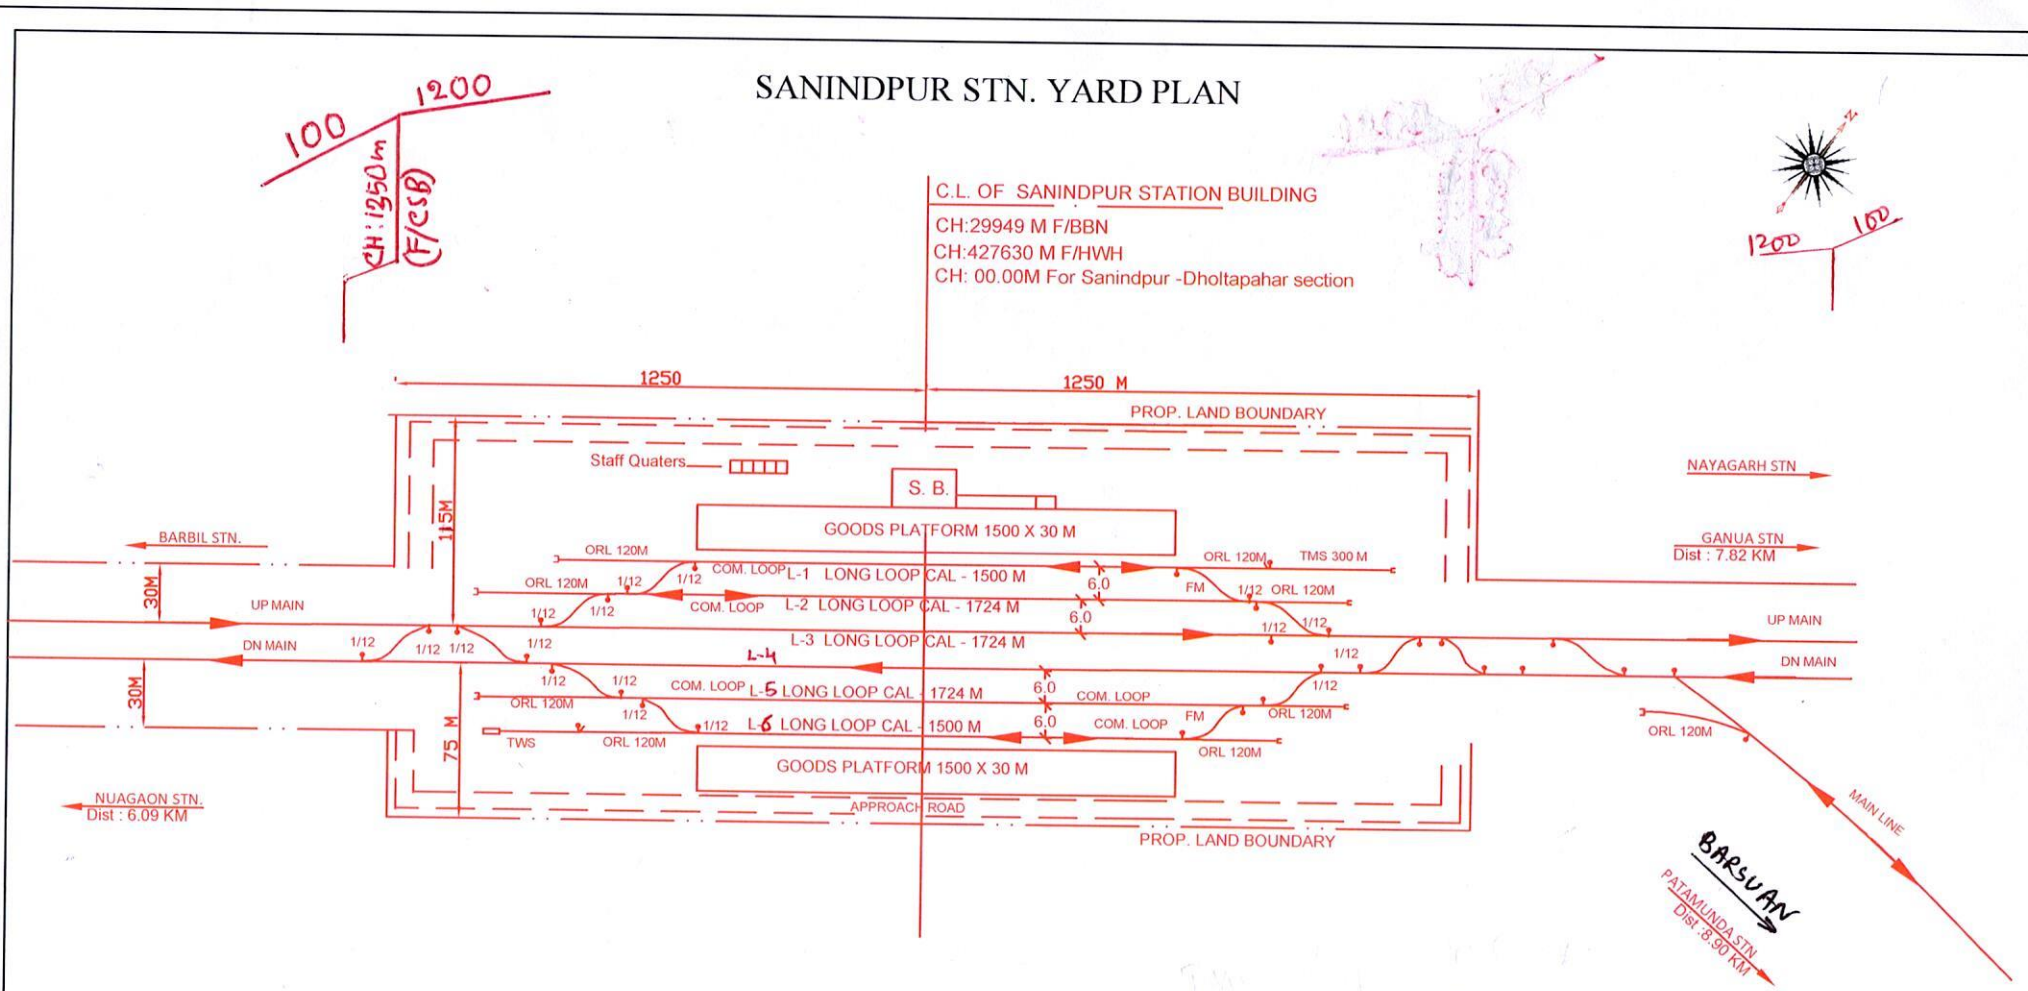

2.50

CEE/CON S.E. Railway/GRC	CSTE/CON S.E. Railway/GRC	CTPM/GRC S.E. Railway/GRC	CE/CON-II S.E. Railway/GRC
16/01/23		10/01/23	03/1/2023

SOUTH EASTERN RAILWAY (CONSTRUCTION ORGANISATION)
Proposed New Double Line between BARBIL to NAYAGARH via Nuagaon,Guali,Sanindpur,Ganua,Balda
PROPOSED SANINDPUR STN. YARD
NOT TO SCALE
NOTE : PROPOSED WORK ~~SHOWN THUS~~ :

GANUA STN. YARD PLAN

KM: 37.769

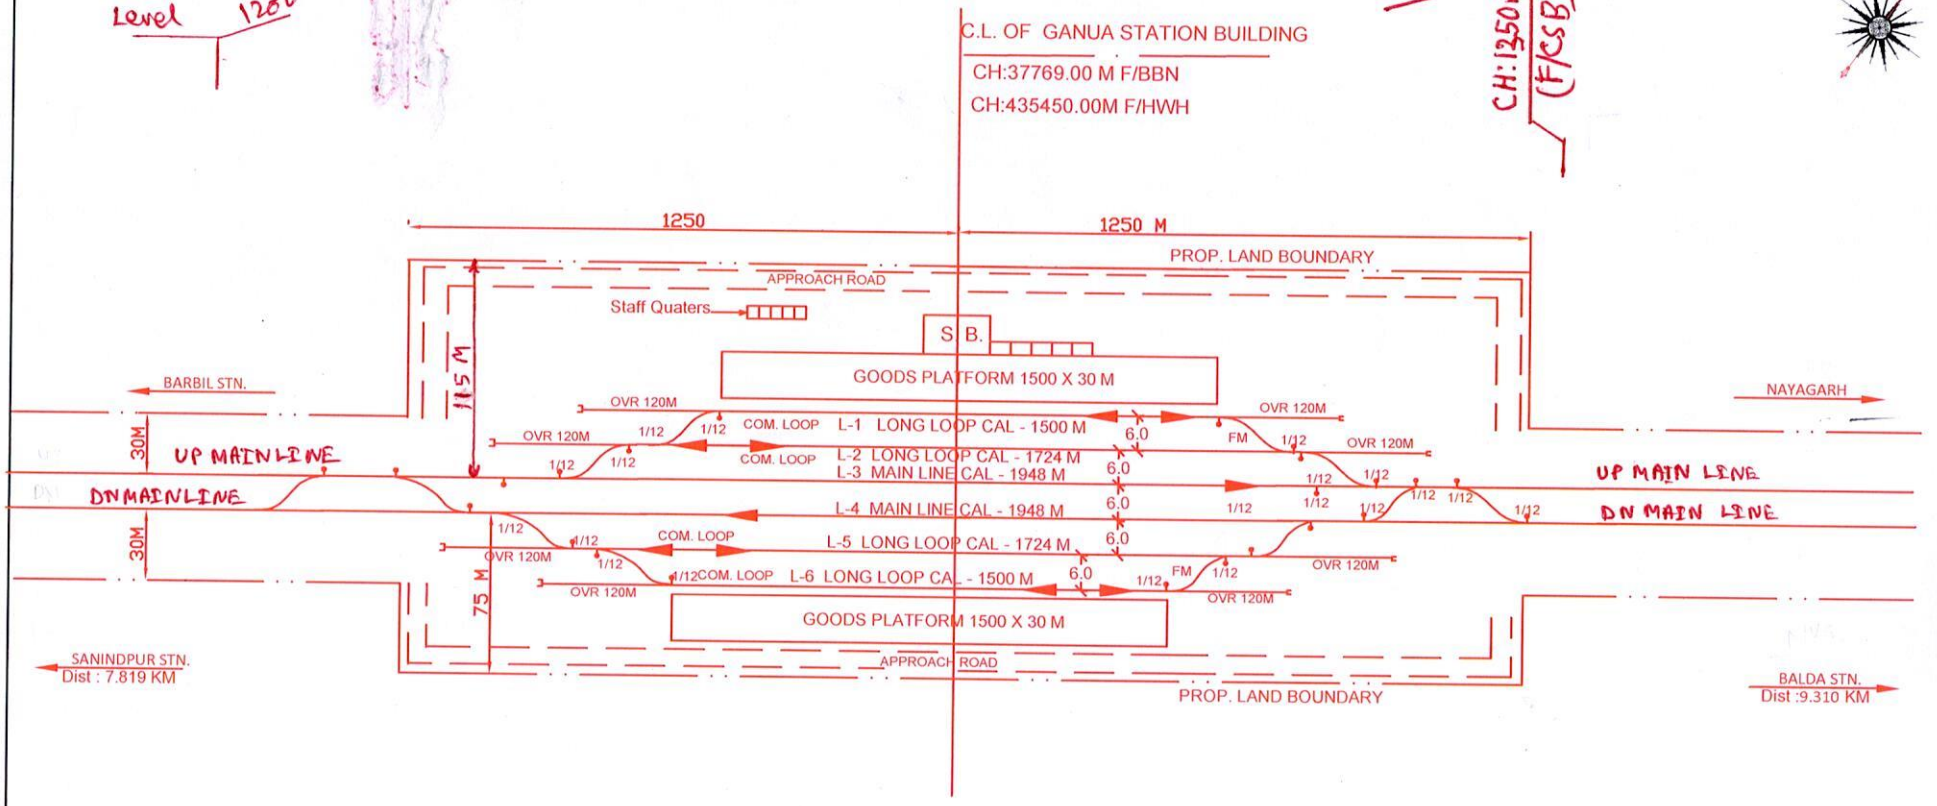

16/01/23	10/01/23		03/01/2023
CEE/CON S.E. Railway/GRC	CSTE/CON S.E. Railway/GRC	CTPM/GRC S.E. Railway/GRC	CE/CON-II S.E. Railway/GRC

SOUTH EASTERN RAILWAY
(CONSTRUCTION ORGANISATION)

Proposed New Double Line between BARBIL to NAYAGARH via Nuagaon,Guali,Sanindpur,Ganua,Balda

PROPOSED GANUA STN. YARD

NOT TO SCALE

NOTE : PROPOSED WORK SHOWN THUS : ———

257

BALDA STN. YARD PLAN

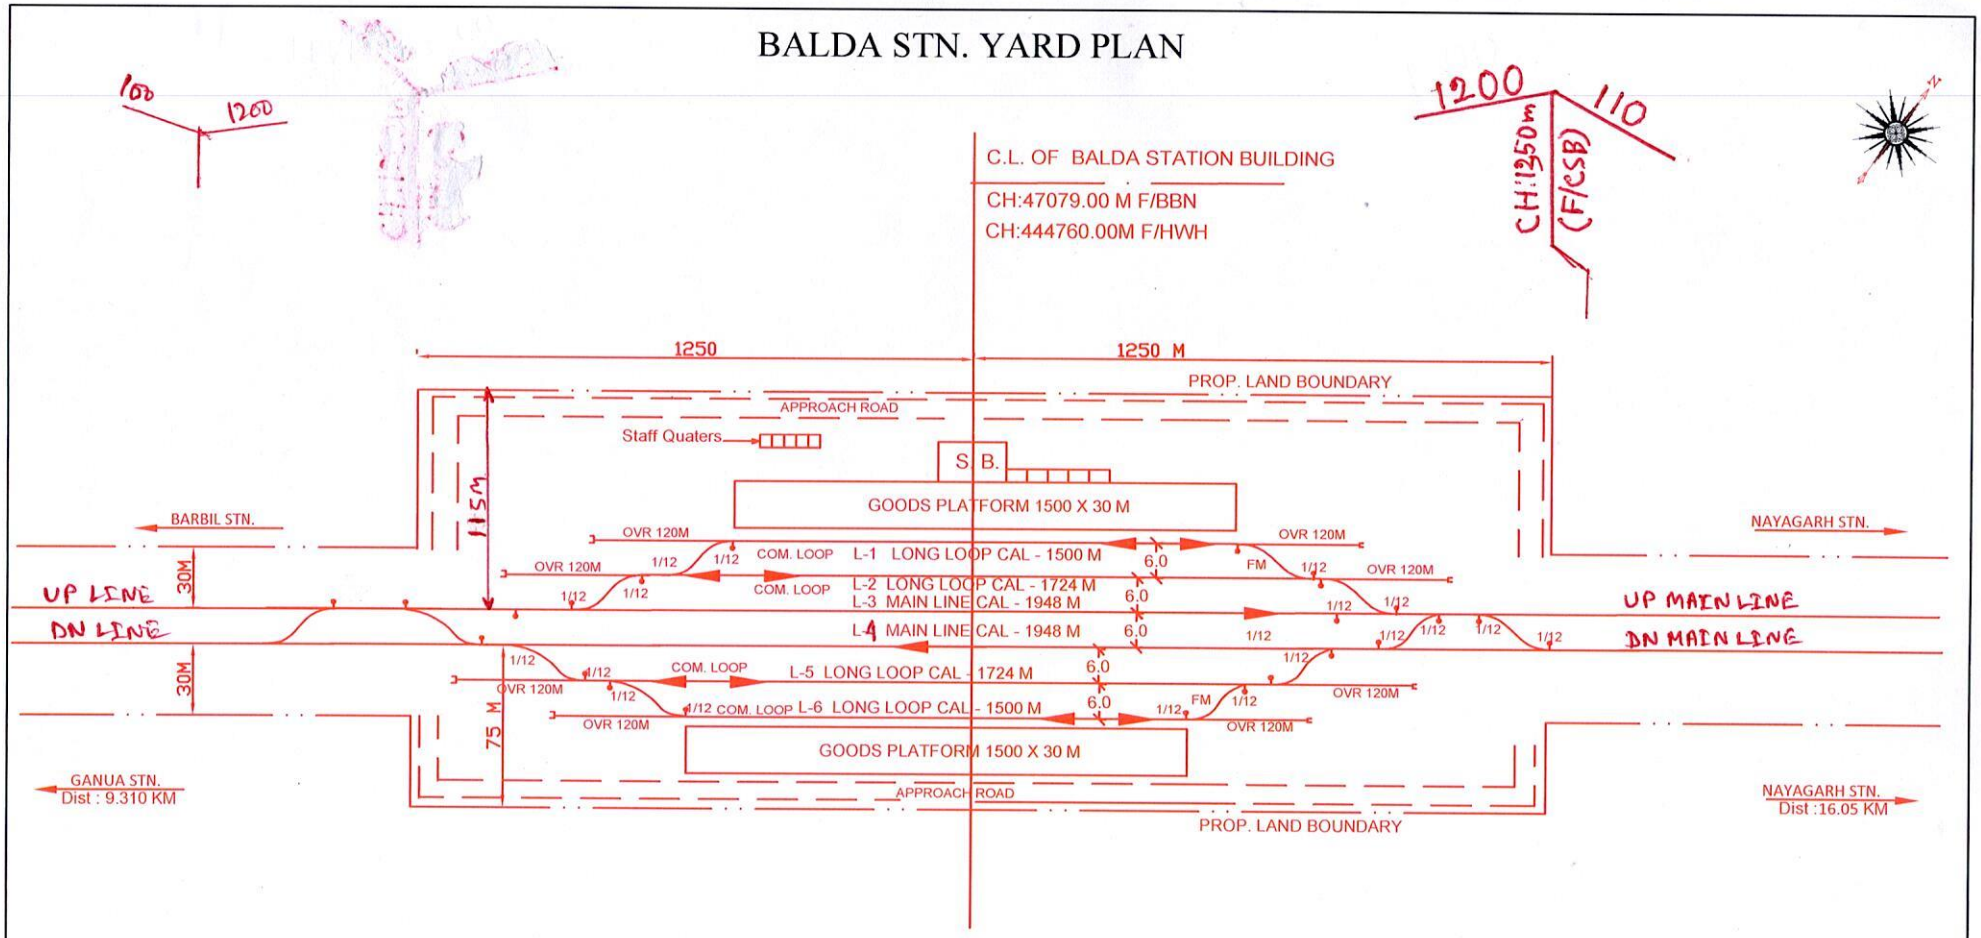

CEE/CON S.E. Railway/GRC	CSTE/CON S.E. Railway/GRC	CTPM/GRC S.E. Railway/GRC	CE/CON-II S.E. Railway/GRC
16/01/23		10/01/23	03/01/2023

SOUTH EASTERN RAILWAY
(CONSTRUCTION ORGANISATION)

Proposed New Double Line between BARBIL to NAYAGARH via Nuagaon,Guali,Sanindpur,Ganua,Balda

PROPOSED BALDA STN. YARD

NOT TO SCALE

NOTE : PROPOSED WORK SHOWN THUS : ———

NAYAGARH STATION YARD

KM-24.280 F/BSPX.
KM-423.413 F/HWH (VIA BSPX)
KM-489.910 F/HWH (VIA JKPR)

KM-460·81 F/HWH VIA BBN

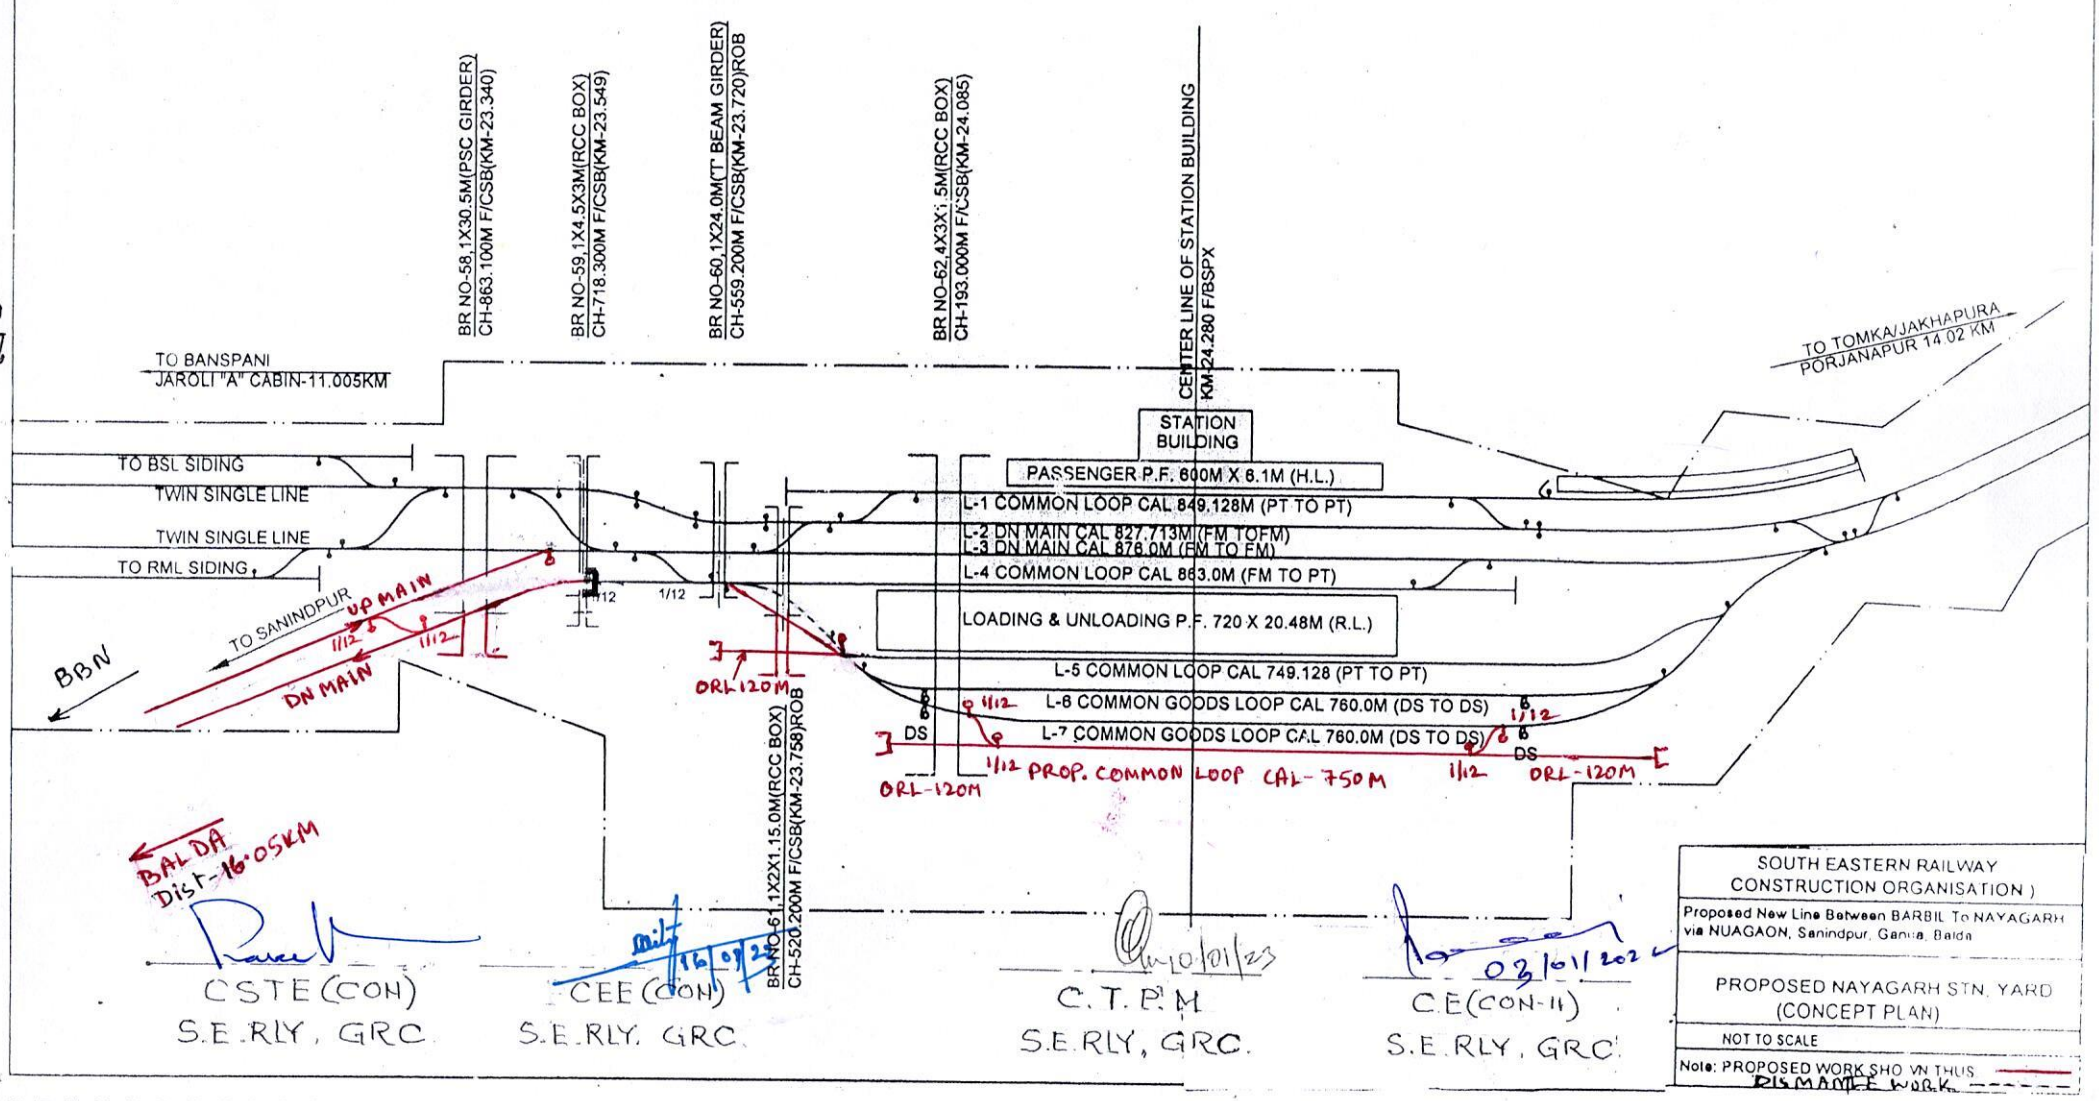

CSTE (CON)
S.E.RLY, GRC

CEE (CON)
S.E.RLY, GRC

C.T.P.M
S.E.RLY, GRC.

C.E (CON-II)
S.E.RLY, GRC

SOUTH EASTERN RAILWAY
CONSTRUCTION ORGANISATION)

Proposed New Line Between BARBIL To NAYAGARH via NUAGAON, Sanindpur, Ganua, Balda

PROPOSED NAYAGARH STN. YARD (CONCEPT PLAN)

NOT TO SCALE

Note: PROPOSED WORK SHOWN THUS ——— DISMANTLE WORK - - - - -