

BARBIL STATION


UP & DN

1:400 1:148.11
CH:963.50M(F/CSB)
F.L.=475.243M

1:148.11 1:166.39
CH:1167.0M(F/CSB)
F.L.=476.617M



HOWRAH
TO BJMD (9.447 KM)

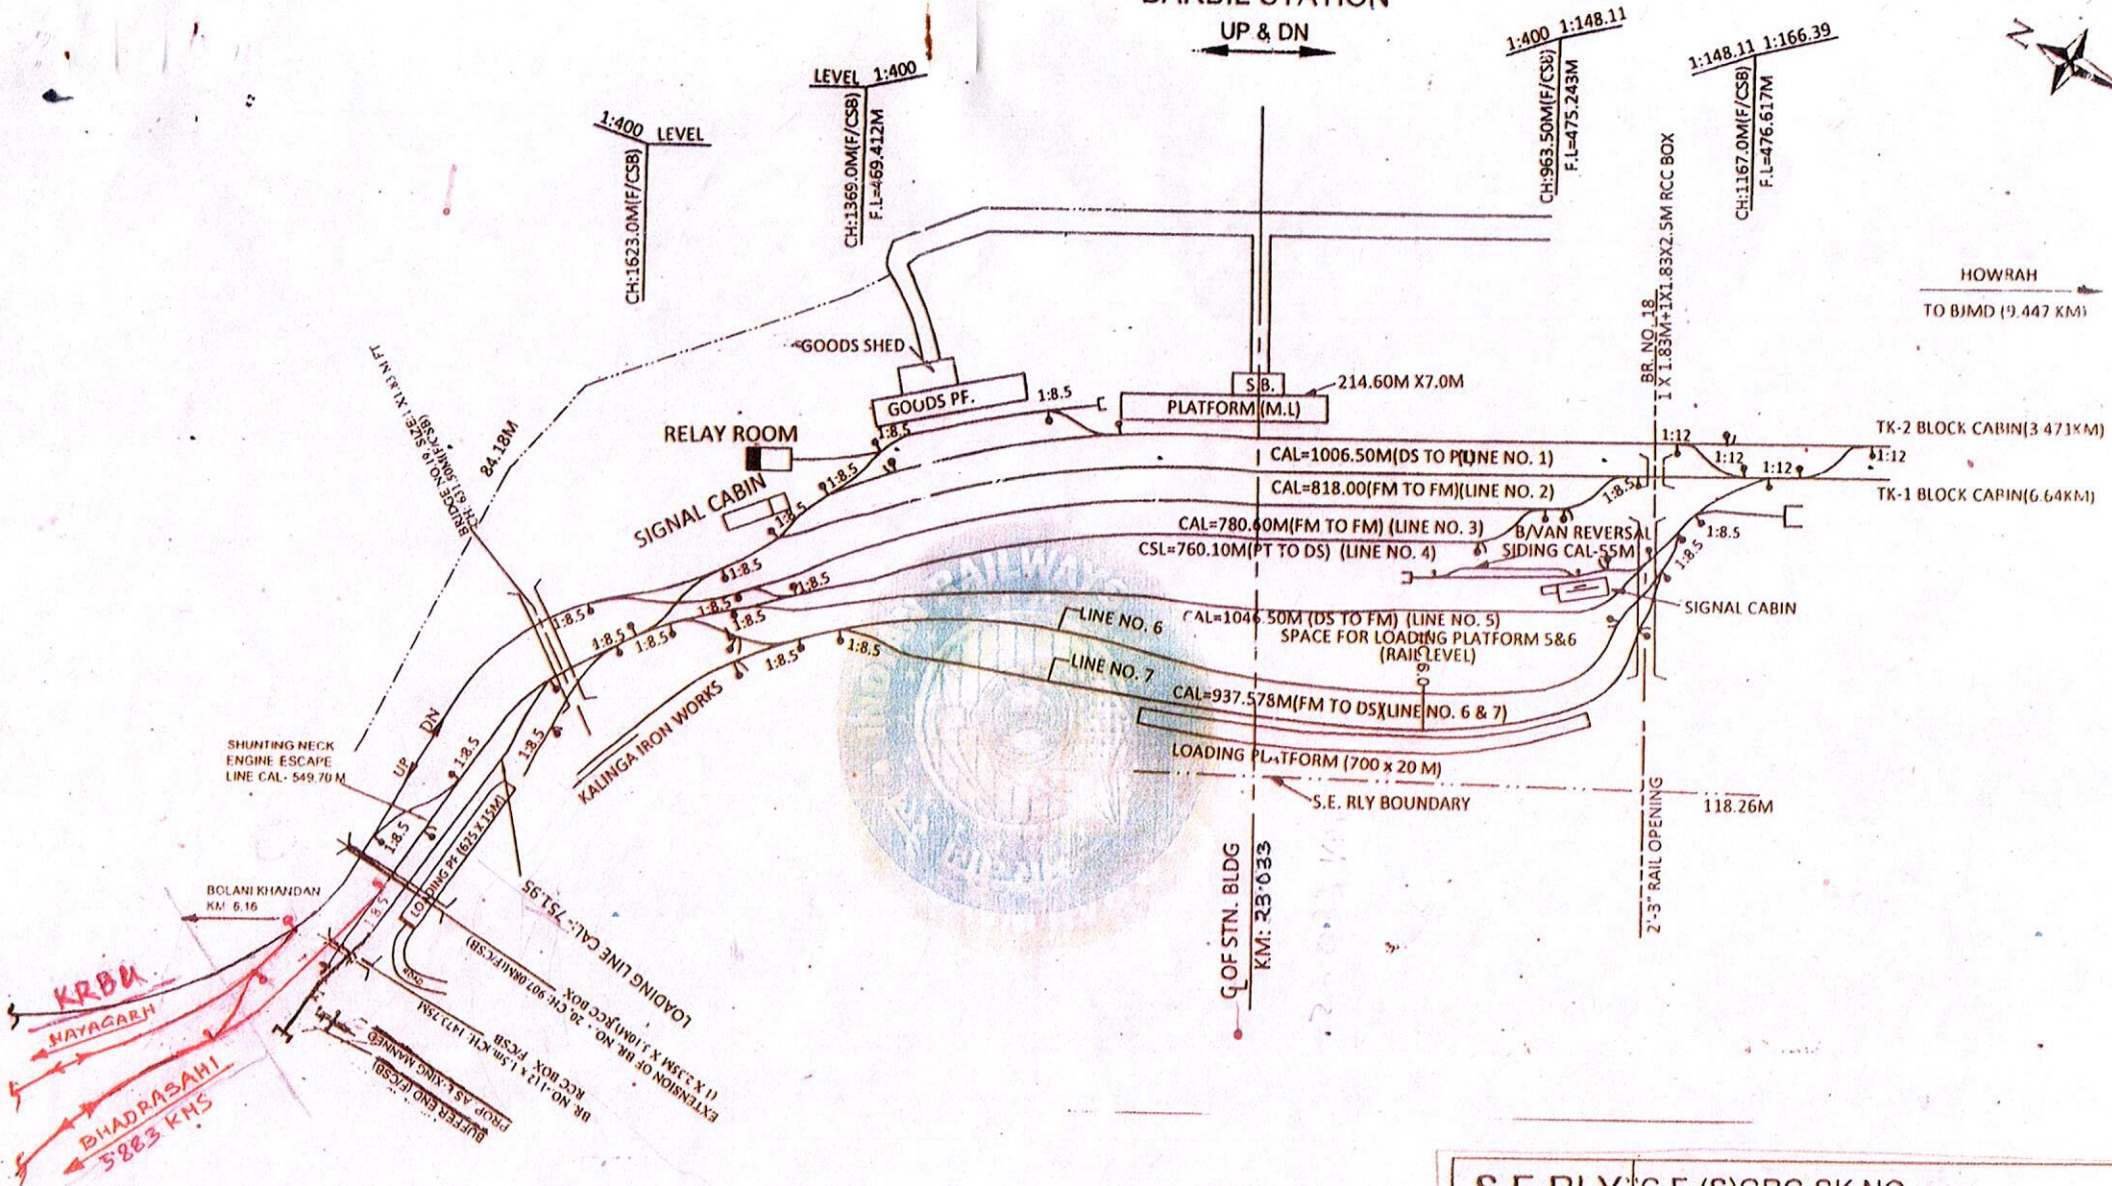


S.E.RLY	C.E.(S)GRC SK.NO :-
PROPOSED NEW BG LINE BETWEEN KIRIBURU AND BARBIL(24.5KM.) IN CKP DIVISION OF S.E.RAILWAY.	
REMODLLING OF BARBIL STN. YARD	
NOT TO SCALE	
NOTES:-1) PROP. WORKS SHOWN THUS. 2) EXISTG. WORKS SHOWN THUS. 3) WORKS TO BE DISMANTLED SHOWN THUS:-	

CEE/CON
 S.E.RLY./GRC


CSTE/CON
 S.E.RLY./GRC

CTPM
 S.E.RLY./GRC


CE/CON-II
 S.E.RLY./GRC

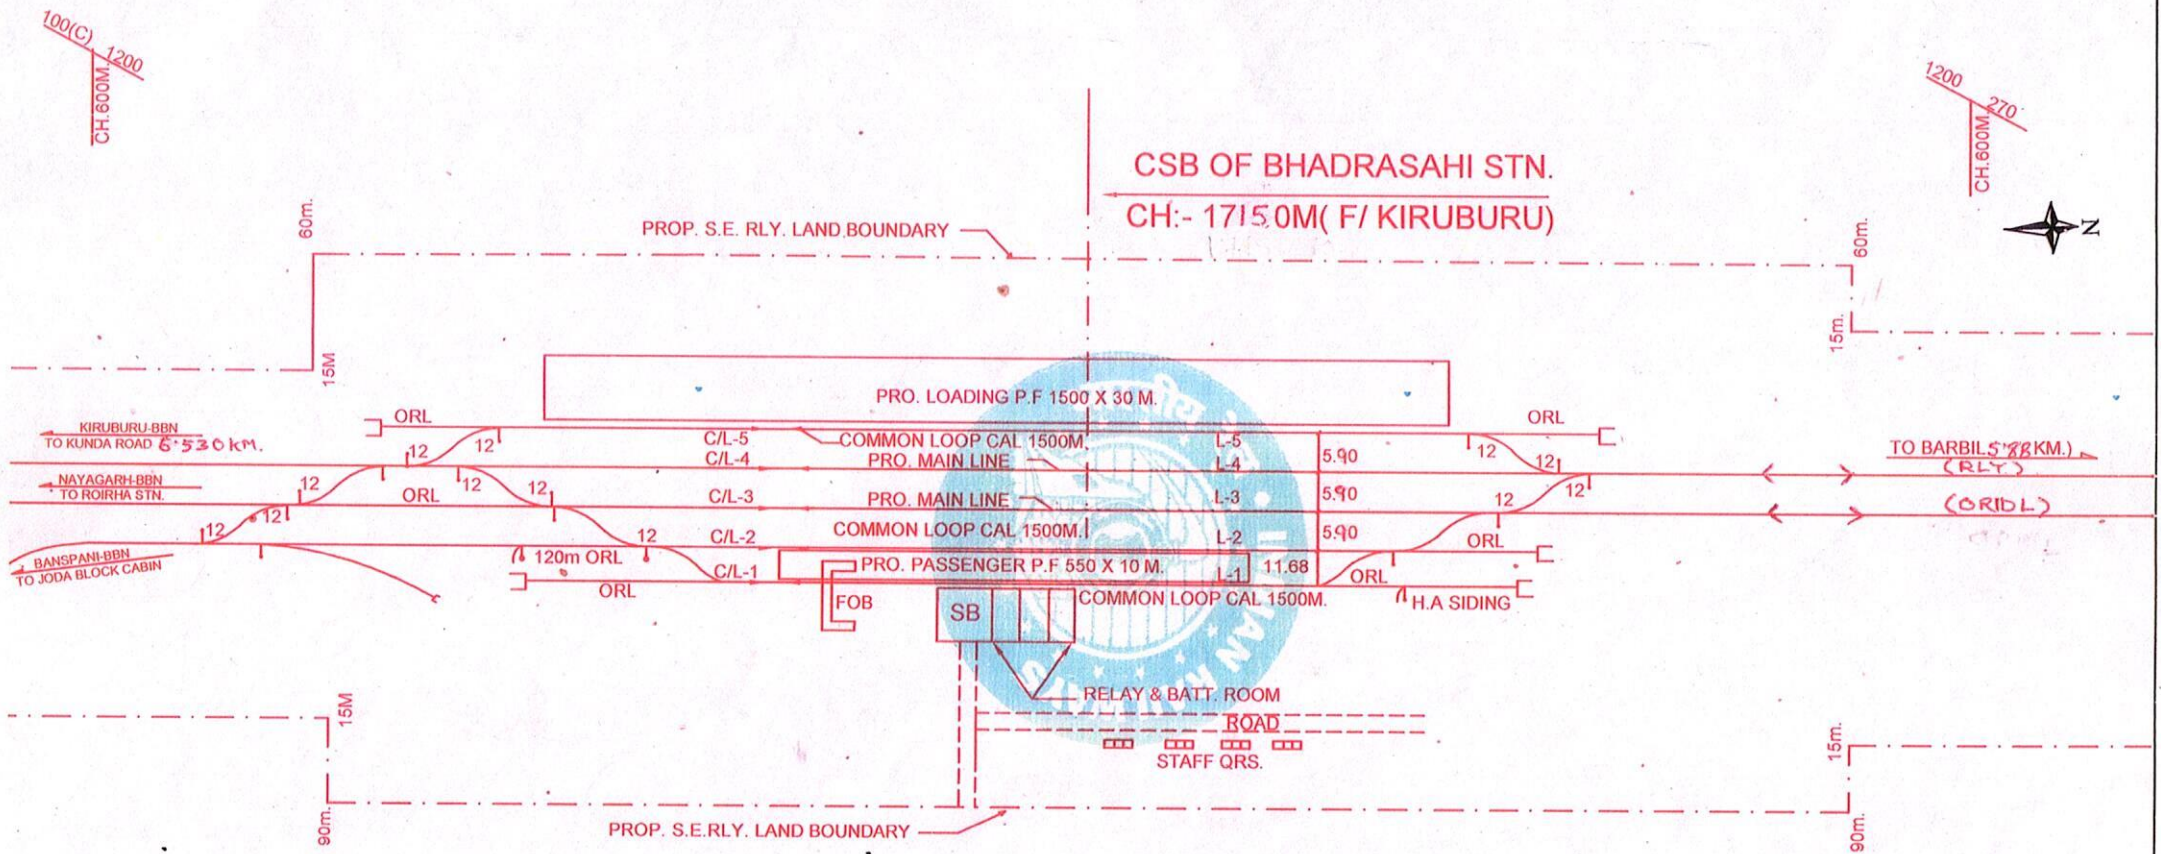


 19/07/2022
 CEE/CON
 S.E.RLY./GRC

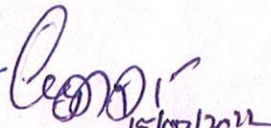

 15/07/2022
 CSTE/CON
 S.E.RLY./GRC


 CTPM
 S.E.RLY./GRC

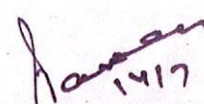
 14/7
 CE/CON-II
 S.E.RLY./GRC

S.E.RLY.	C.E.(S)GRC SK.NO :-
PROPOSED NEW BG LINE BETWEEN KIRIBURU AND BARBIL(24.5KM.) IN CKP DIVISION OF S.E.RAILWAY.	
PROPOSED BHADRASAH STN. YARD.	
NOT TO SCALE	
NOTE:- PROP. WORKS SHOWN THUS- 	

265

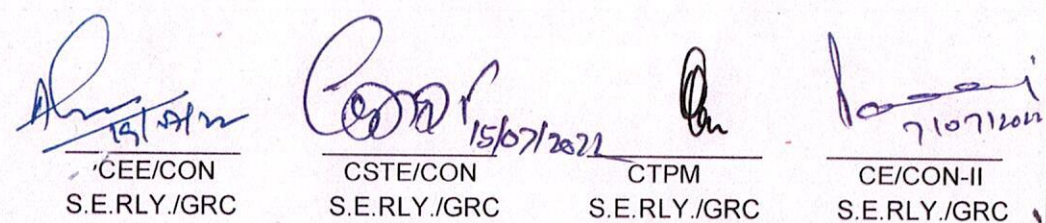

S.E.RLY	C.E.(S)GRC SK.NO :-
PROPOSED NEW BG LINE BETWEEN KIRIBURU AND BARBIL(24.5KM.) IN CKP DIVISION OF S.E.RAILWAY.	
REMODLLING OF KIRIBURU STN. YARD	
NOT TO SCALE	
NOTES:-1) PROP. WORKS SHOWN THUS:- 2) EXISTG. WORKS SHOWN THUS:- 3) WORKS TO BE DISMANTLED SHOWN THUS:-	

