


NUAGAON STN. YARD PLAN

C.L. OF NUAGAON STATION BUILDING
CH:23850.00

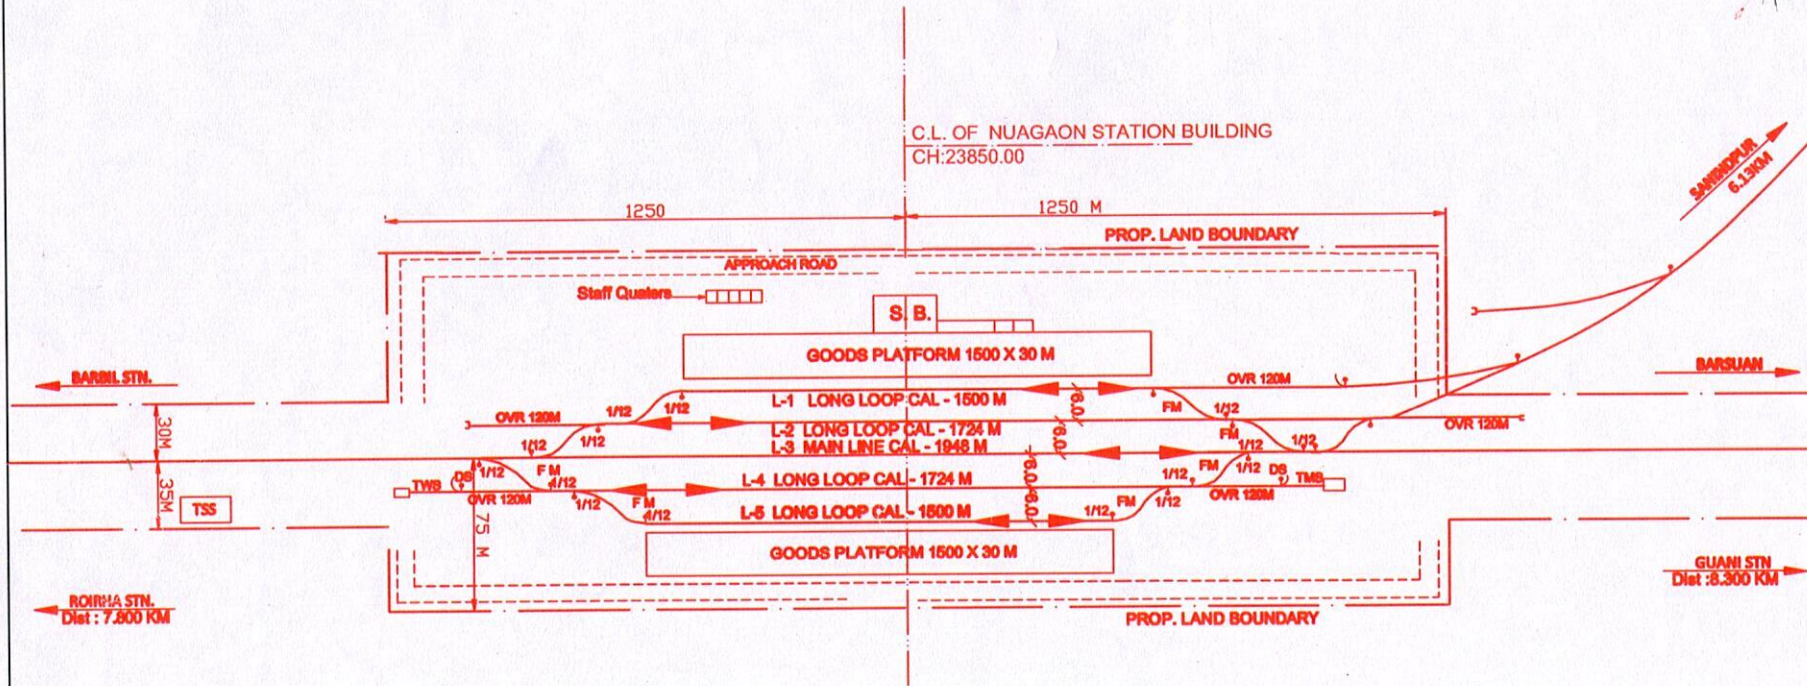

SOUTH EASTERN RAILWAY
(CONSTRUCTION ORGANISATION)

Proposed New Line between BARBIL to NAYAGARH via
Nuagaon, Guali, Sanindpur, Ganua, Balda

PROPOSED NUAGAON STN. YARD

NOT TO SCALE

NOTE : PROPOSED WORK SHOWN THUS : ———

Condor
CSTE/CON
S.E. Railway/GRC
21/3/2022
PCEE/CON
S.E. Railway/GRC
22/3

21/3/2022
CTPM
S.E. Railway/GRC
21/3/2022
CE/CON/II
S.E. Railway/GRC

21/3/2022
461

254




CE/CON/II
S.E. Railway/GRC

SOUTH EASTERN RAILWAY (CONSTRUCTION ORGANISATION)
Proposed New Line between BARBIL to NAYAGARH via Nusgaon, Guali, Sanindpur, Ganua, Balda
PROPOSED GUALI STN. YARD
NOT TO SCALE
NOTE : PROPOSED WORK SHOWN THUS : _____

HARISHCHANDRAPUR STN. YARD PLAN



C.L. OF HARISHCHANDRAPUR STATION BUILDING
CH:13585.00

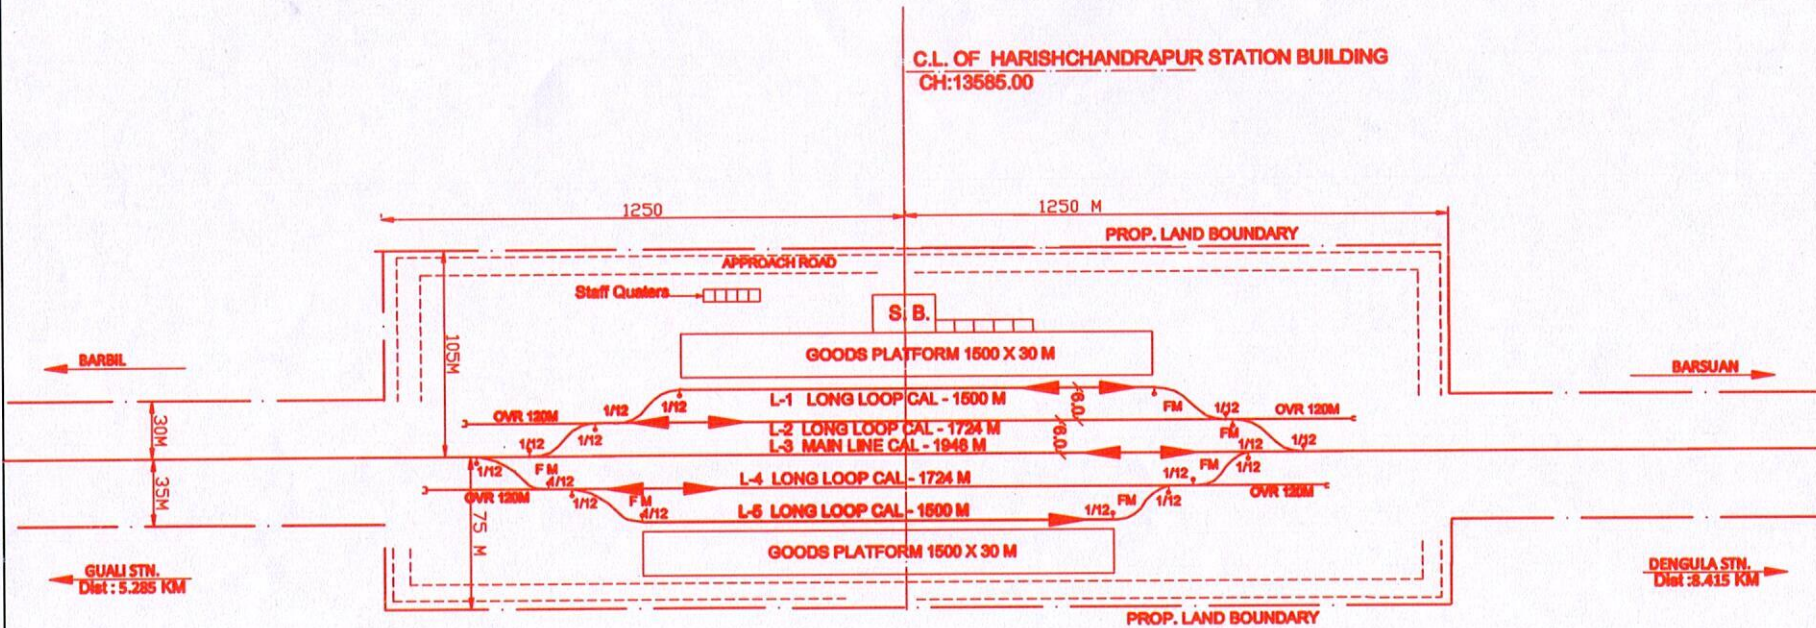


[Signature]
CSTE/CON
S.E. Railway/GRC

[Signature]
PCEE/CON
S.E. Railway/GRC

[Signature]
CTPM
S.E. Railway/GRC

[Signature]
CE/CON/II
S.E. Railway/GRC

SOUTH EASTERN RAILWAY (CONSTRUCTION ORGANISATION)
Proposed New Line between BARBIL to NAYAGARH via Nuagaon, Guali, Sanindpur, Ganua, Balda
PROPOSED HARISHCHANDRAPUR STN. YARD
NOT TO SCALE
NOTE : PROPOSED WORK SHOWN THUS : ———

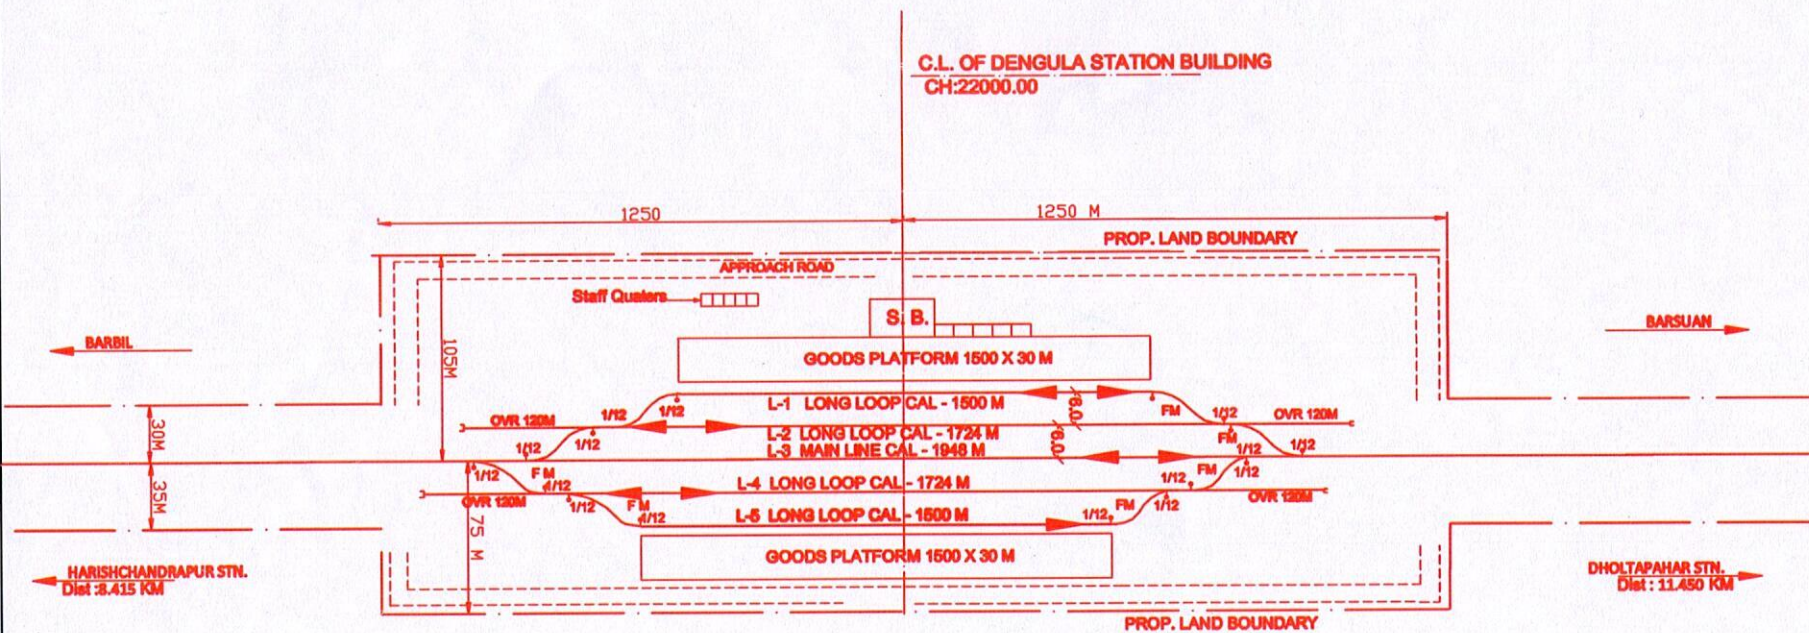KM: 22.00



 CSTE/CON PCEE/CON
 S.E. Railway/GRC S.E. Railway/GRC

21/3/2022
CTPM
S.E. Railway/GRC

27/3/22
CE/CON/II
S.E. Railway/GRC

**SOUTH EASTERN RAILWAY
(CONSTRUCTION ORGANISATION)**

Proposed New Line between BARBIL to NAYAGARH via Nuagaon,Guall, Sanindpur, Ganua, Balda

PROPOSED DENGULA STN. YARD

NOT TO SCALE


NOTE : PROPOSED WORK SHOWN THUS :

DHOLTAPAHAR STN. YARD PLAN

KM: 33.45



C.L. OF DHOLTAPAHAR STATION BUILDING
CH:33450.00

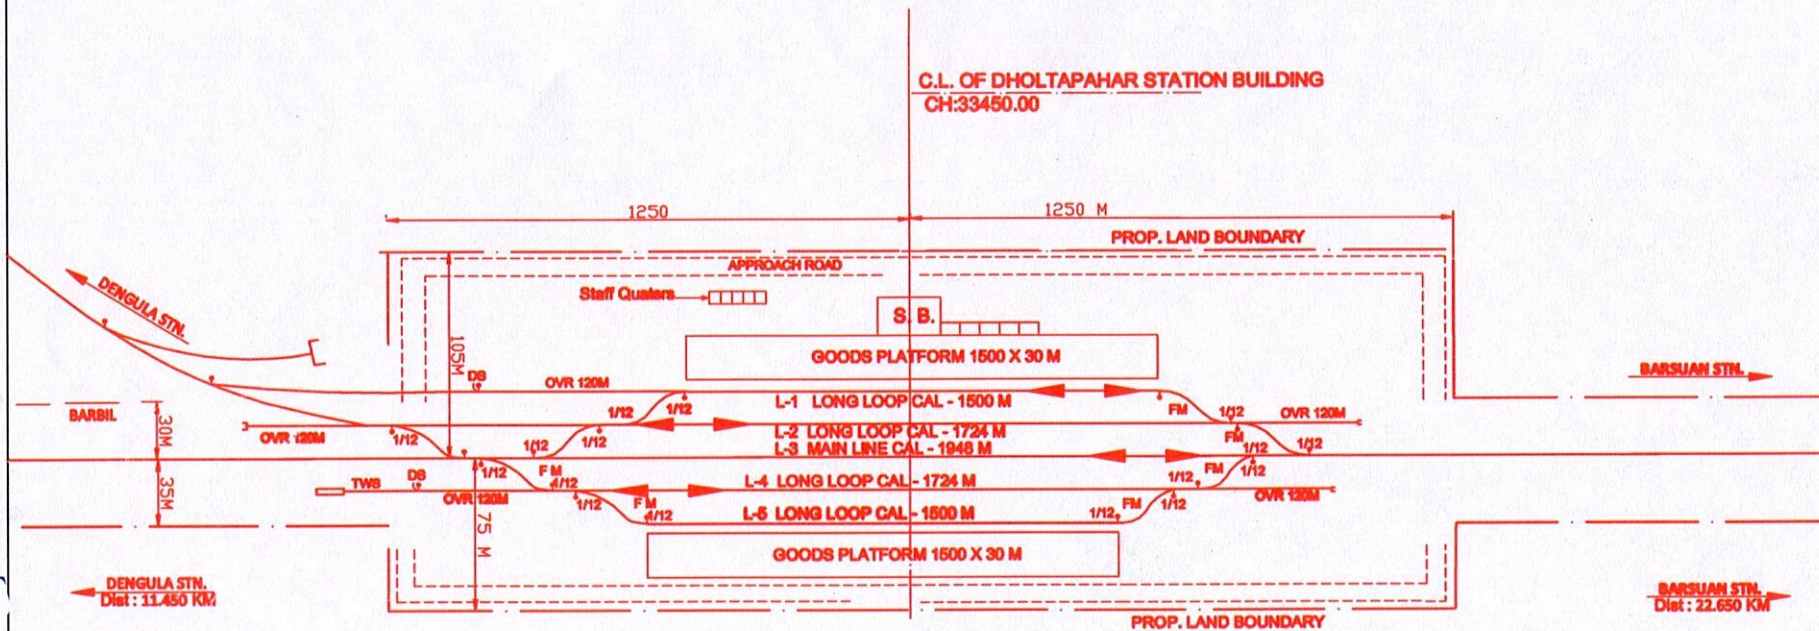

**SOUTH EASTERN RAILWAY
(CONSTRUCTION ORGANISATION)**

Proposed New Line between BARBIL to NAYAGARH via
Nuagaon, Guali, Sanindpur, Ganua, Balda

PROPOSED DHOLTAPAHAD STN. YARD

NOT TO SCALE

NOTE : PROPOSED WORK SHOWN THUS : ————


[Signature]
CSTE/CON
S.E. Railway/GRC

[Signature]
PCEE/CON
S.E. Railway/GRC

[Signature]
CTPM
S.E. Railway/GRC

[Signature]
CE/CON/II
S.E. Railway/GRC

BARSUAN STATION

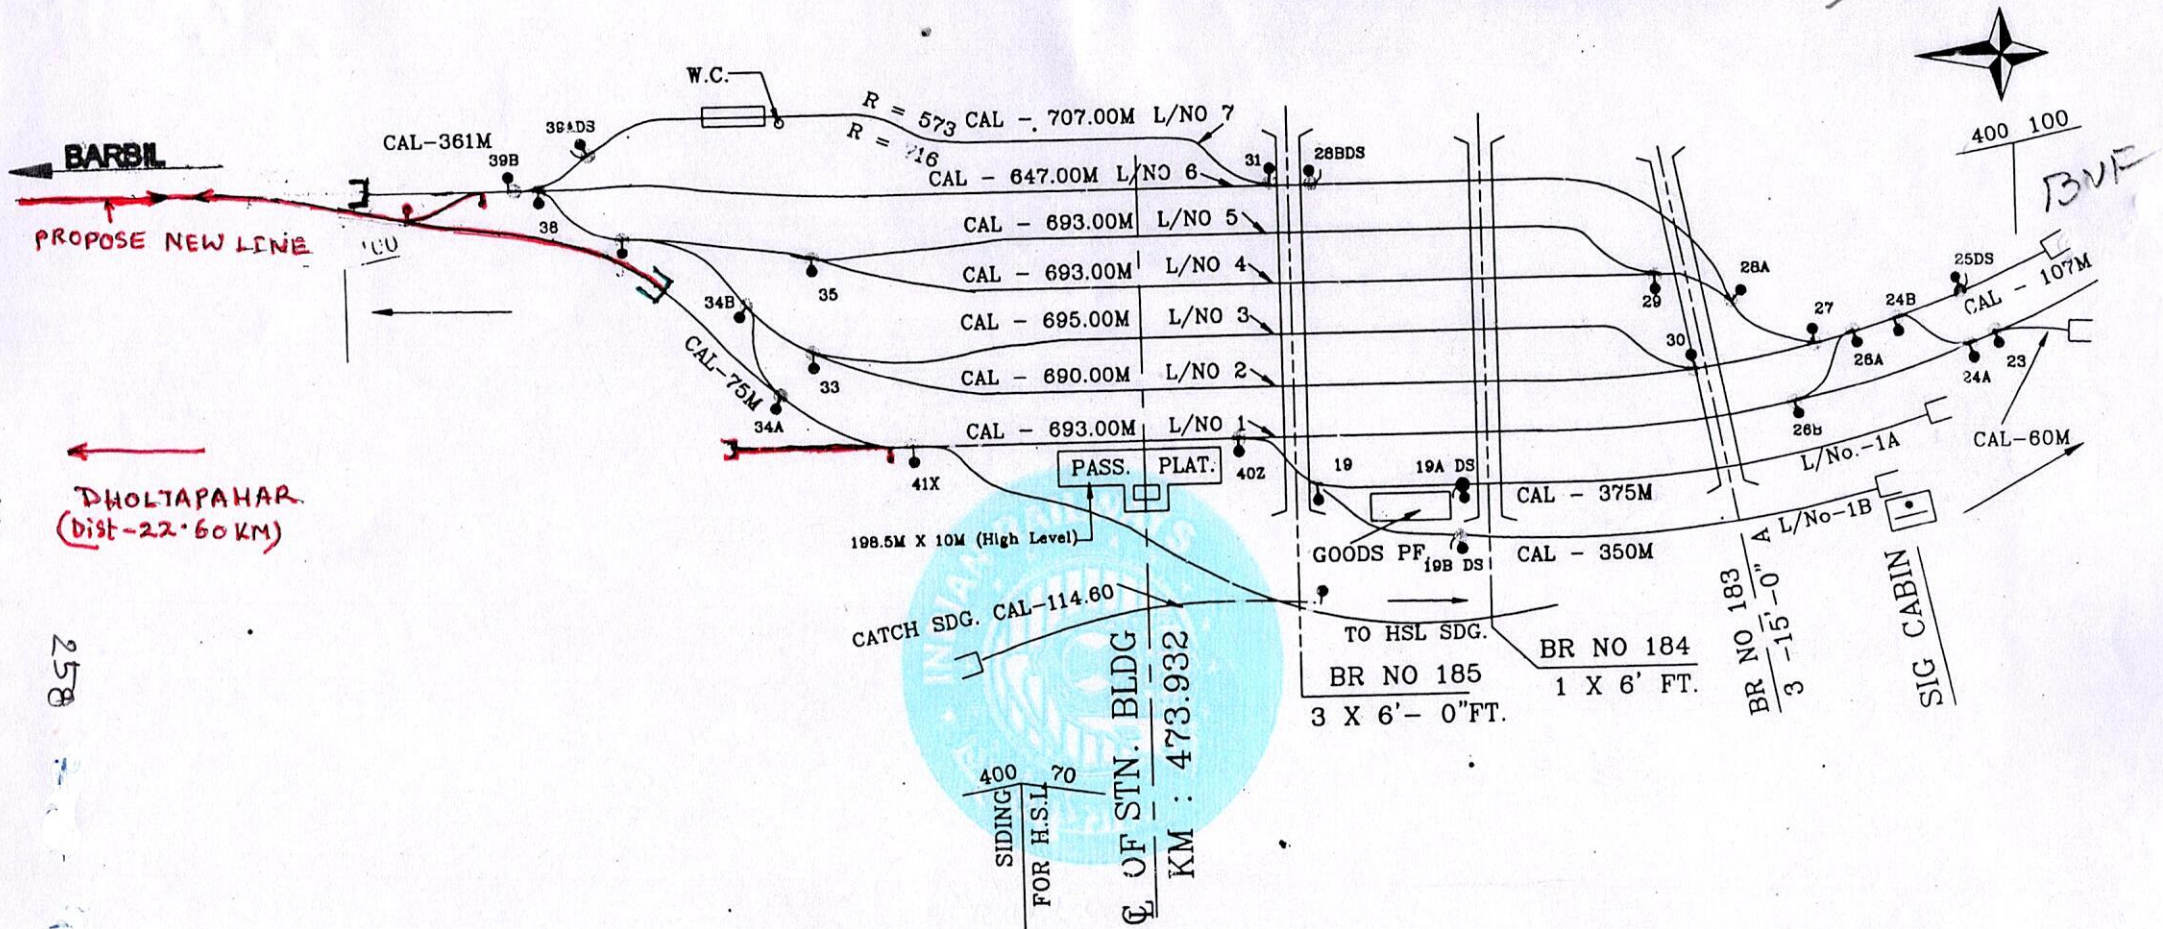

257

21/3/2022

CSTE.(CON)

PCEE(CON)

CTPM.

CE(CON-II)

S.E.RLY.GRC.

S.E.RLY.GRC.

S.E.RLY.GRC.

S.E.RLY.GRC.

LEGEND

1. PROP. WORK SHOWN IN RED.
2. EXISTING WORK SHOWN IN BLACK
3. DISMANTLE WORK SHOWN IN DOTTED