SANINDPUR STN. YARD PLAN

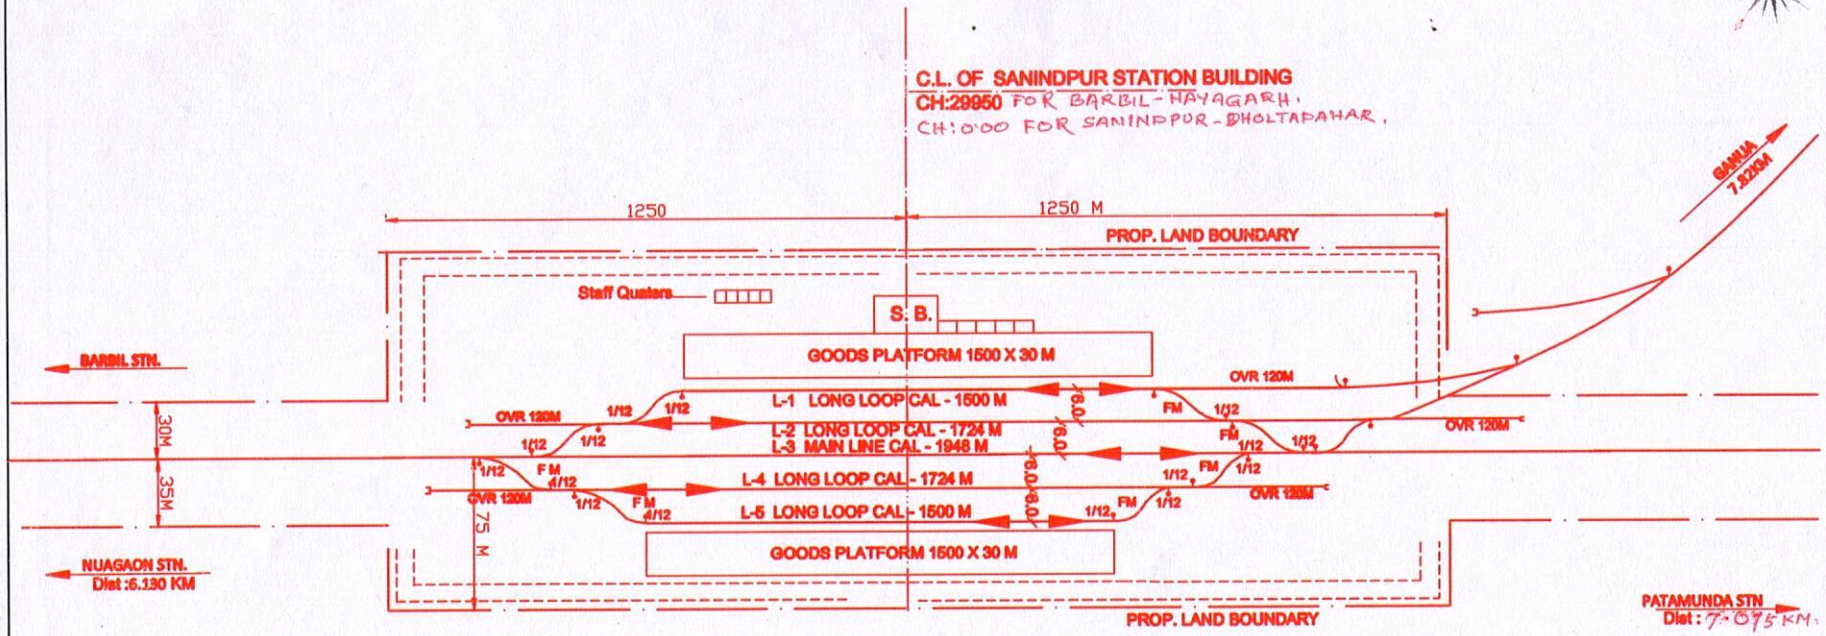

CSTE/CON S.E. Railway/GRC	PCEE/CON S.E. Railway/GRC	CTPM S.E. Railway/GRC

CE/CON/II
S.E. Railway/GRC

SOUTH EASTERN RAILWAY **(CONSTRUCTION ORGANISATION)**
Proposed New Line between BARBIL to NAYAGARH via Nuagaon,Guali,Sanindpur,Ganua,Balda
PROPOSED SANINDAPUR STN. YARD
NOT TO SCALE
NOTE : PROPOSED WORK SHOWN THUS :

Final Set

PATAMUNDA STN. YARD PLAN

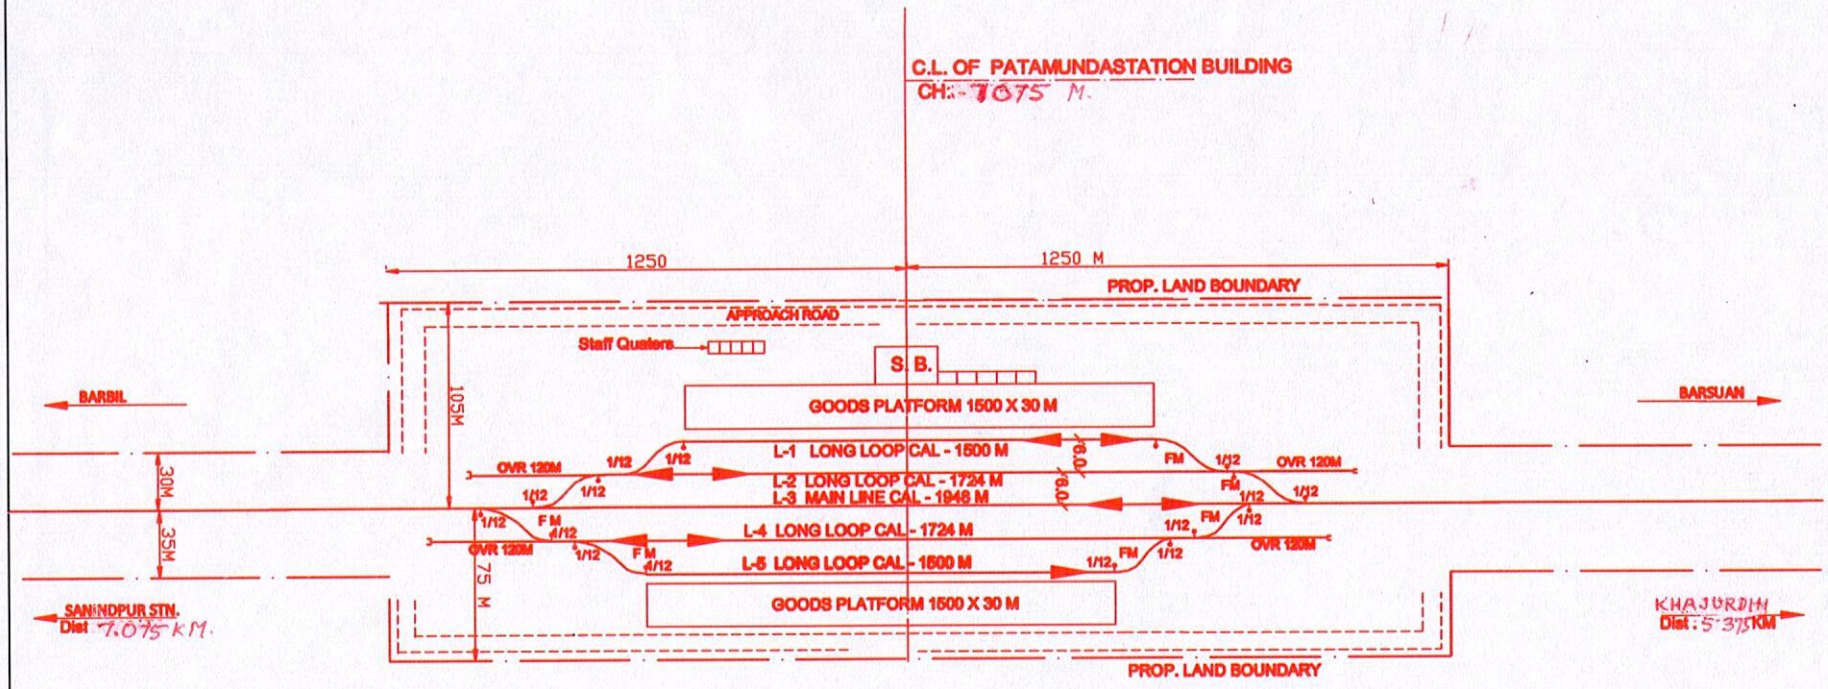

CSTE/CON S.E. Railway/GRC	PCEE/CON S.E. Railway/GRC	CTPM S.E. Railway/GRC	CE/CON/II S.E. Railway/GRC

SOUTH EASTERN RAILWAY **(CONSTRUCTION ORGANISATION)**
Proposed New Line between BARBIL to NAYAGARH via Nuagaon,Guali,Sanindpur,Ganua,Balda
PROPOSED PATAMUNDA STN. YARD
NOT TO SCALE
NOTE : PROPOSED WORK SHOWN THUS : ———

KHAJURDIHI STATION YARD PLAN

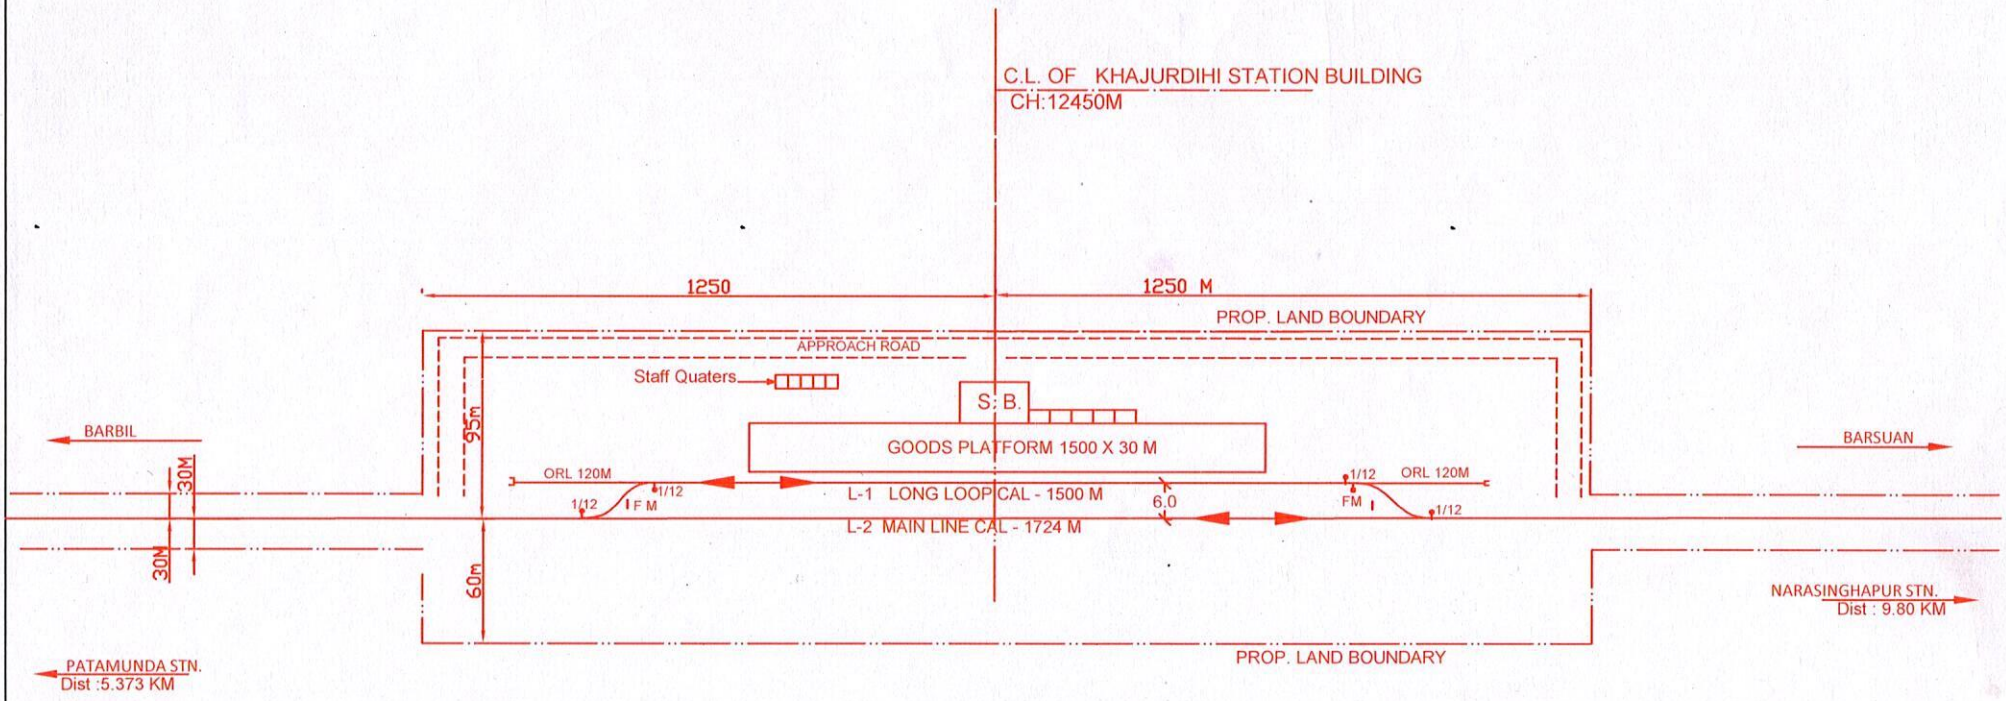

PCEE/CON	CSTE/CON	CTPM	CE/CON/II
S.E. Railway/GRC	S.E. Railway/GRC	S.E. Railway/GRC	S.E. Railway/GRC

SOUTH EASTERN RAILWAY (CONSTRUCTION ORGANISATION)
Proposed New Line between Sanindpur to Dholtapahar under CKP division
PROPOSED KHAJURDIHI STN. YARD
NOT TO SCALE
NOTE : PROPOSED WORK SHOWN THUS : ———

NARASINGHPUR STATION YARD PLAN

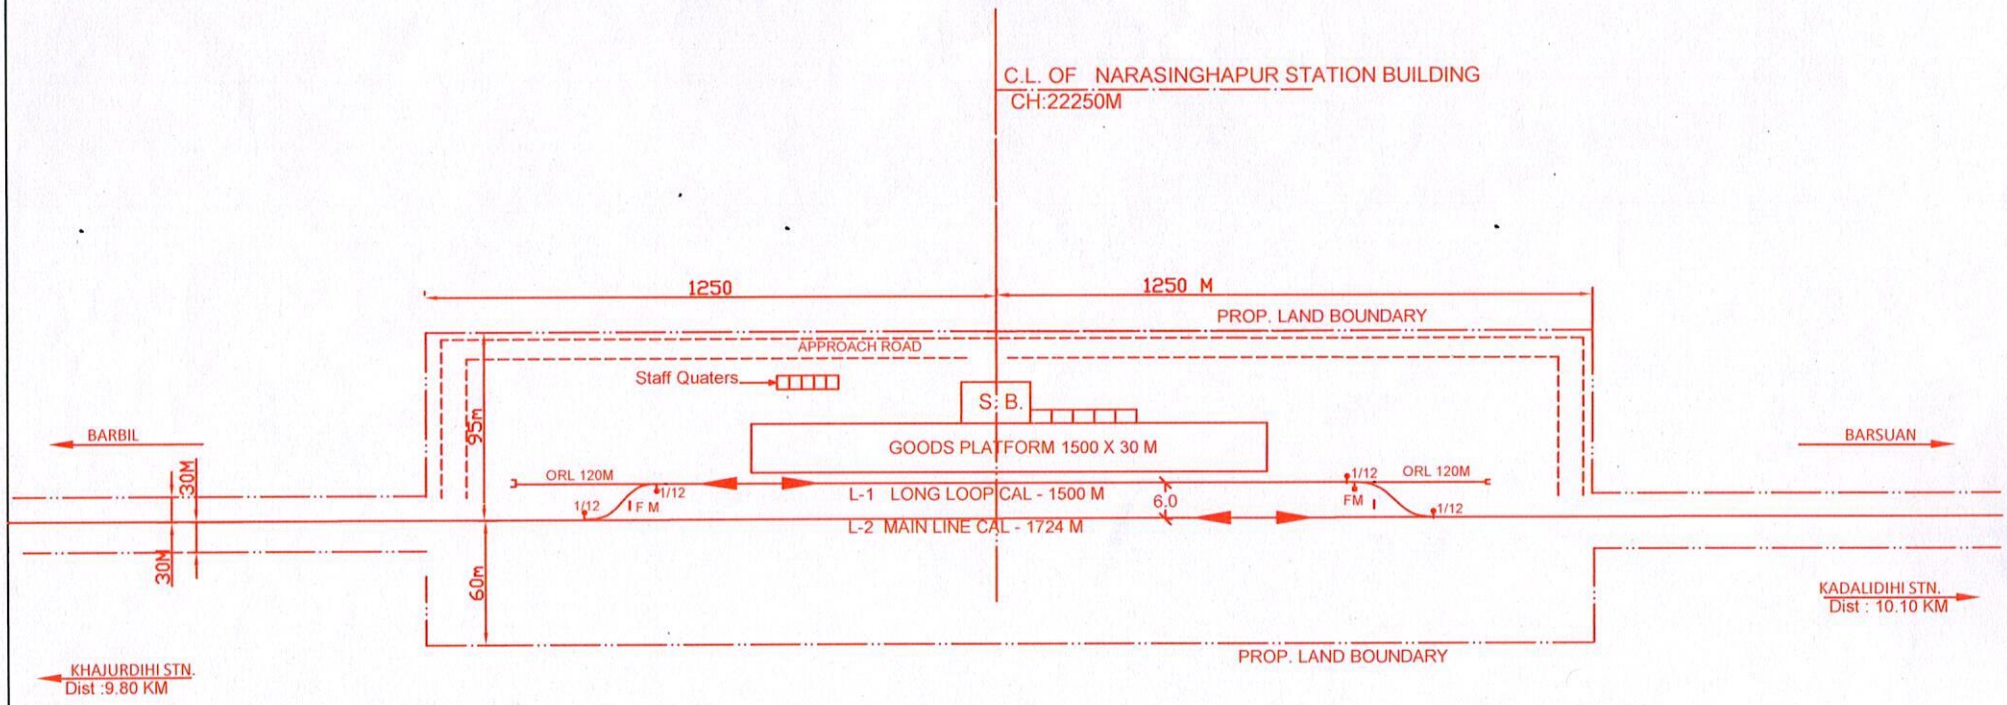

19/5/22	18/05/2022		17/05/22
PCEE/CON	CSTE/CON	CTPM	CE/CON/II
S.E. Railway/GRC	S.E. Railway/GRC	S.E. Railway/GRC	S.E. Railway/GRC

SOUTH EASTERN RAILWAY
(CONSTRUCTION ORGANISATION)

Proposed New Line between Sanindpur to Dholtapahar under CKP division

PROPOSED NARASINGHAPUR STN. YARD

NOT TO SCALE

NOTE : PROPOSED WORK SHOWN THUS : ——

KADALDIHI STATION YARD PLAN

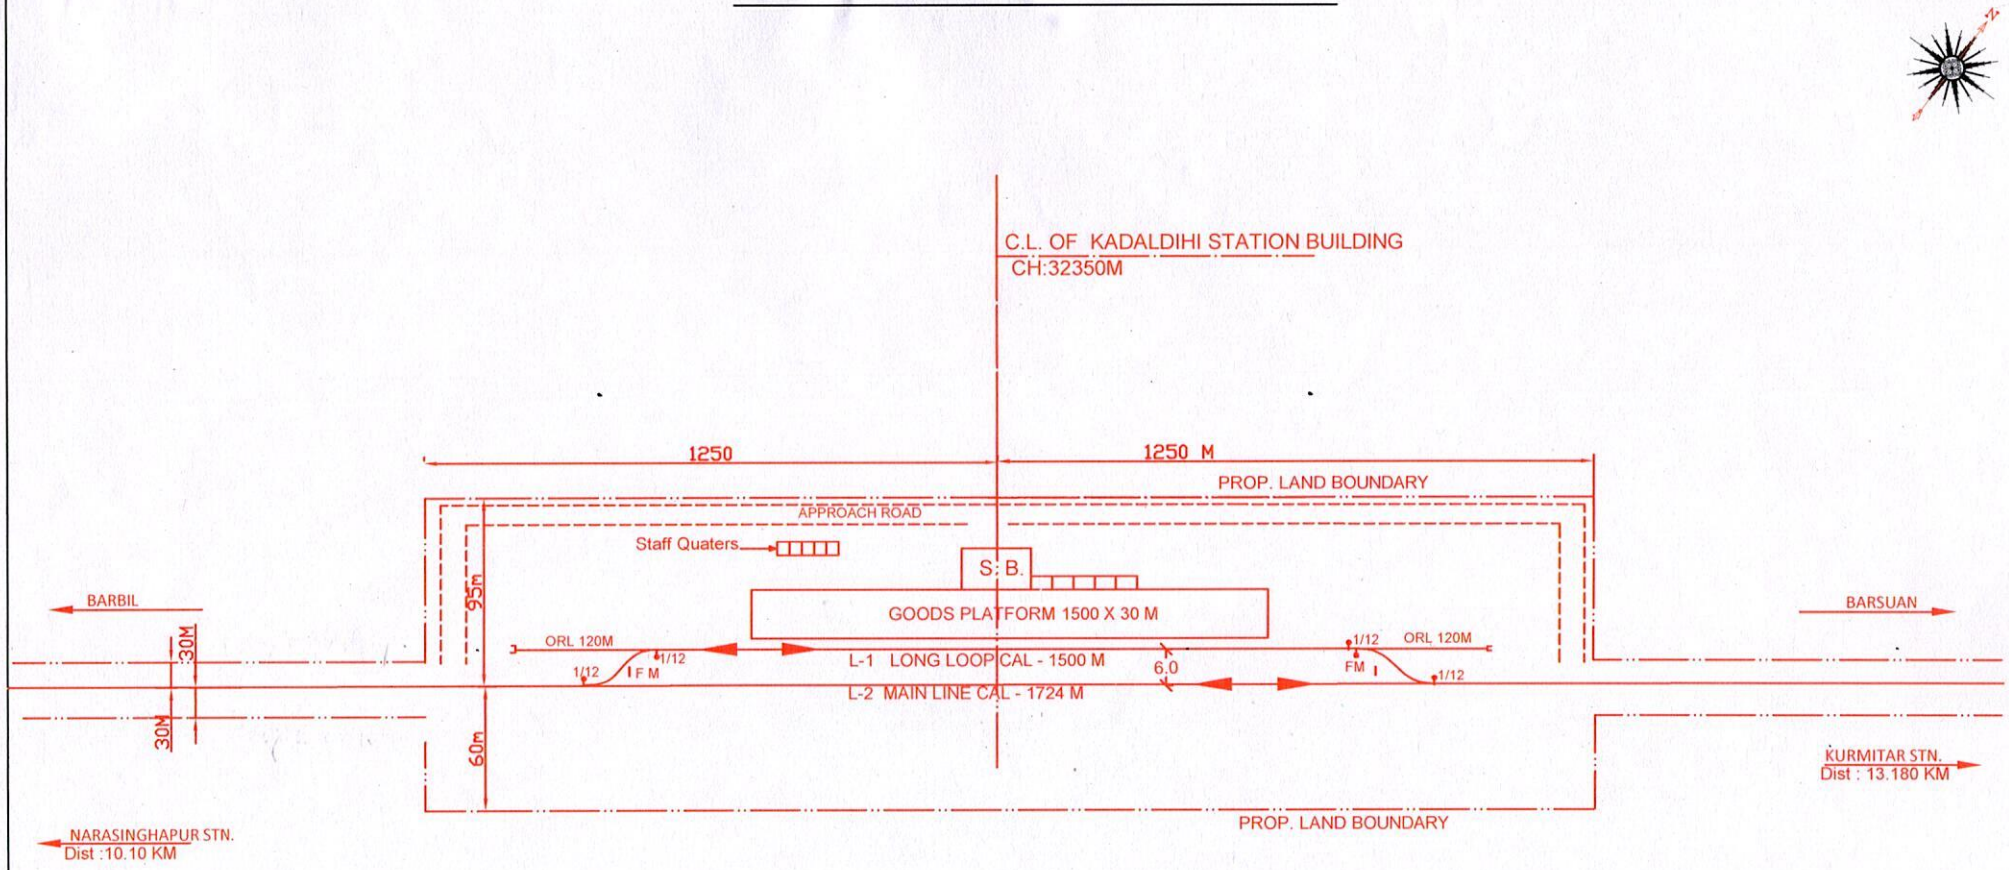

PCEE/CON S.E. Railway/GRC	CSTE/CON S.E. Railway/GRC	CTPM S.E. Railway/GRC
CE/CON/II S.E. Railway/GRC		

SOUTH EASTERN RAILWAY (CONSTRUCTION ORGANISATION)
Proposed New Line between Sanindpur to Dholtapahar under CKP division
PROPOSED KADALIDIHI STN. YARD
NOT TO SCALE
NOTE : PROPOSED WORK SHOWN THUS :

KURMITAR STN. YARD PLAN

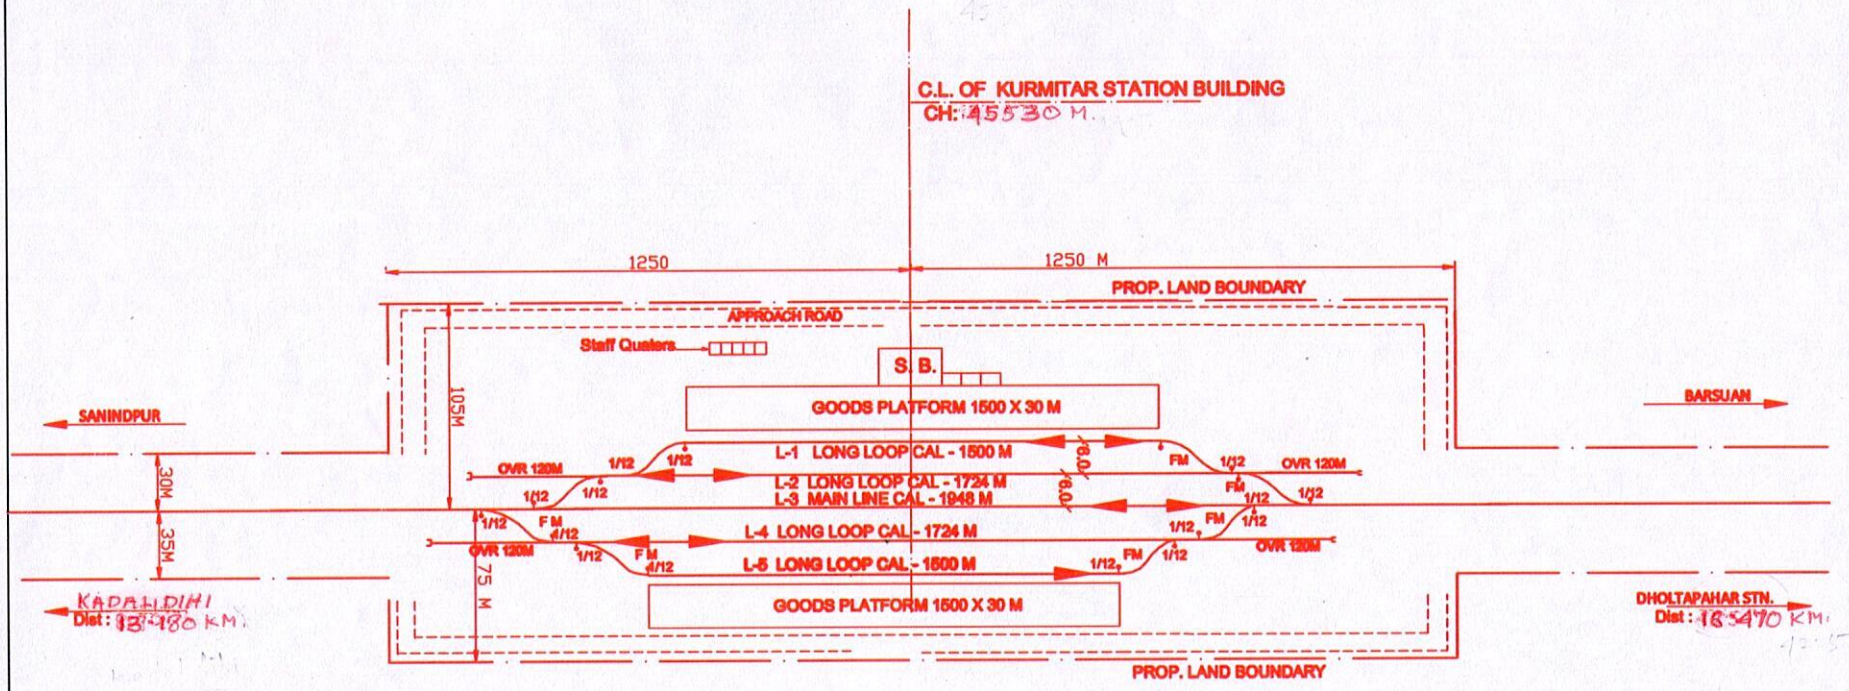

CSTE/CON S.E. Railway/GRC	PCEE/CON S.E. Railway/GRC	CTPM S.E. Railway/GRC	CE/CON/II S.E. Railway/GRC

SOUTH EASTERN RAILWAY **(CONSTRUCTION ORGANISATION)**
Proposed New Line between BARBIL to NAYAGARH via Nuagaon,Guali,Sanindpur,Ganua,Balda
PROPOSED KURMITAR STN. YARD
NOT TO SCALE
NOTE : PROPOSED WORK SHOWN THUS : ———

DHOLTAPAHAR STN. YARD PLAN

KM: 99.45

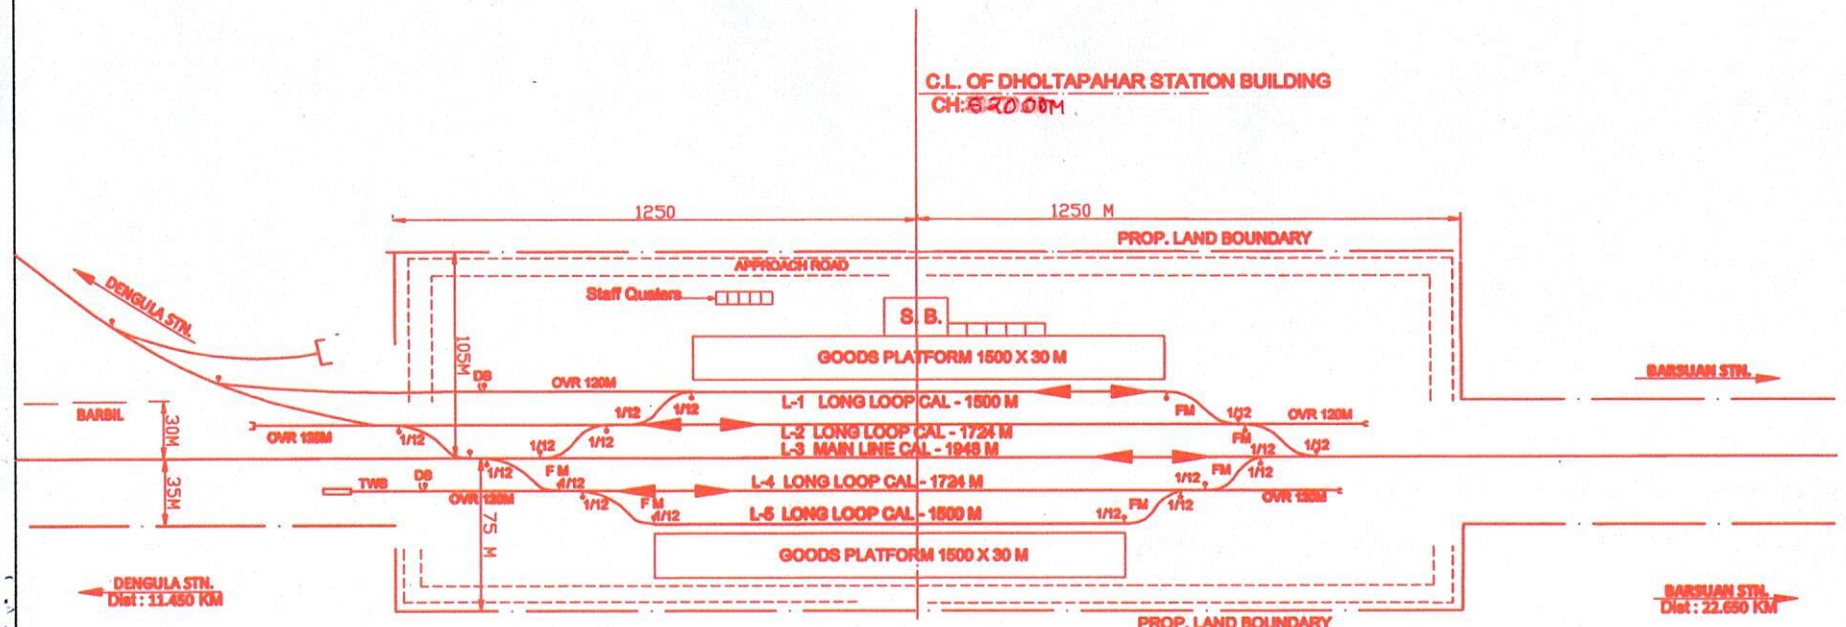

CSTE/CON S.E. Railway/GRC	PCEE/CON S.E. Railway/GRC
CTPM S.E. Railway/GRC	CE/CON/II S.E. Railway/GRC

SOUTH EASTERN RAILWAY (CONSTRUCTION ORGANISATION)
Proposed New Line between BARBIL to NAYAGARH via Nuagaon,Guali,Sanindpur,Ganua,Balda
PROPOSED DHOLTAPAHAD STN. YARD
NOT TO SCALE
NOTE : PROPOSED WORK SHOWN THUS : ———