1. KEY PLAN GARBETA STATION

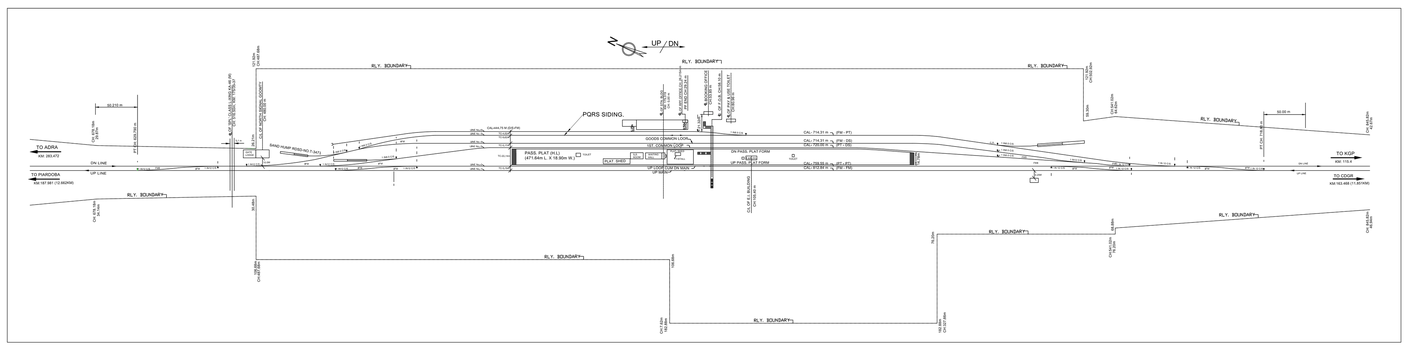

2. LAND PLAN WITH EXISTING STATION FACILITIES GARBETA STATION

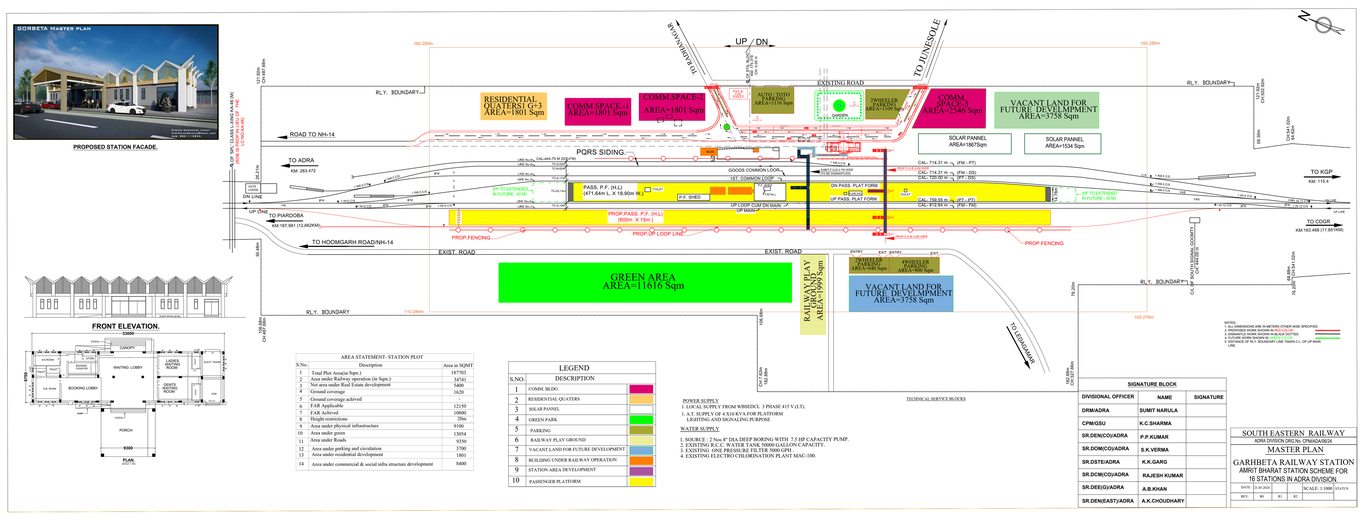

3. MASTER PLAN GARBETA STATION

LEGEND		
S.NO.	DESCRIPTION	
1	ROAD	
2	STATION APPROCH ROAD	
3	NH ROAD	
4	RAILWAY TRACK	

SIGNATURE BLOCK		
DIVISIONAL OFFICER	NAME	SIGNATURE
DRM/ADRA	SUMIT NARULA	Digitally signed by SUMIT NARULA Date: 2024.07.31 14:51:05 +05'30'
CPM/GSU	K.C.SHARMA	Digitally signed by Kailash Chand Sharma Date: 2024.07.31 21:04:44 +05'30'
SR.DEN(CO)/ADRA	P.P.KUMAR	PREM PRAKASH KUMAR Digitally signed by PREM PRAKASH KUMAR Date: 2024.07.31 20:03:21 +05'30'
SR.DOM(CO)/ADRA	S.K.VERMA	Sachendra Kumar Verma Digitally signed by Sachendra Kumar Verma Date: 2024.07.31 13:04:20 +05'30'
SR.DSTE/ADRA	K.K.GARG	KAUSHAL KUMAR GARG Digitally signed by KAUSHAL KUMAR GARG Date: 2024.07.31 15:25:26 +05'30'
SR.DCM(CO)/ADRA	VIKAS KUMAR	VIKAS KUMAR Digitally signed by VIKAS KUMAR Date: 2024.07.31 10:05:36 +05'30'
SR.DEE(G)/ADRA	A.B.KHAN	ABDUL BARIK KHAN Digitally signed by ABDUL BARIK KHAN Date: 2024.07.31 17:04:21 +05'30'
SR.DEN(EAST)/ADRA	A.K.CHOUDHARY	ANUP KUMAR CHOUDHARY Digitally signed by ANUP KUMAR CHOUDHARY Date: 2024.07.31 12:55:16 +05'30'

CLIENT:
SOUTH EASTERN RAILWAY

CONSULTANT :-
SYSTEM ENGINEERS (INDIA)
78, Bansdroni Park,
Kolkata - 700070.
Emai-system.enggindia@gmail.com

PROJECT :
PREPARATION OF FACADE DEVELOPMENT DRAWING, LANDSCAPING DRAWINGS OF CIRCULATING AREA INCLUDING PARKING ARRANGEMENTS DETAILS, HORTICULTURE WORK DETAILS AND OTHER MISCELLANEOUS BUILT-UP STRUCTURE DETAILS UNDER AMRIT BHARAT STATION SCHEME FOR 15 STATIONS (ADRA,BOKARO,BHAGA,BISHNUPUR, GARBETA, CHANDRAKONA,SALBONI, JOYCHANDIPAHAR, MADHUKUNDA,BANKURA, BARABHUM,CHANDIL,ANARA,BURNPUR,PURULIA) OF ADRA DIVISION

NOTES:
1. ALL DIMENSIONS ARE IN METERS OTHER WISE SPECIFIED.
2. PROPOSED WORK SHOWN IN RED COLOR.
3. DISMANTLE WORK SHOWN IN BLACK DOTTED .
4. FUTURE WORK SHOWN IN GREEN COLOR.
5. DISTANCE OF RLY. BOUNDARY LINE TAKEN C.L. OF UP MAIN LINE.

SHEET-1/3

SOUTH EASTERN RAILWAY
ADRA DIVISION DRG.No. CPM/ADA/06/24
MASTER PLAN
GARBETA RAILWAY STATION
RAILWAY STATION
AMRIT BHARAT STATION SCHEME
FOR 16 STATIONS IN ADRA DIVISION.

DATE :	03.07.2024			SCALE: N.T.S.	STATUS
REV.	R0	R1	R2		

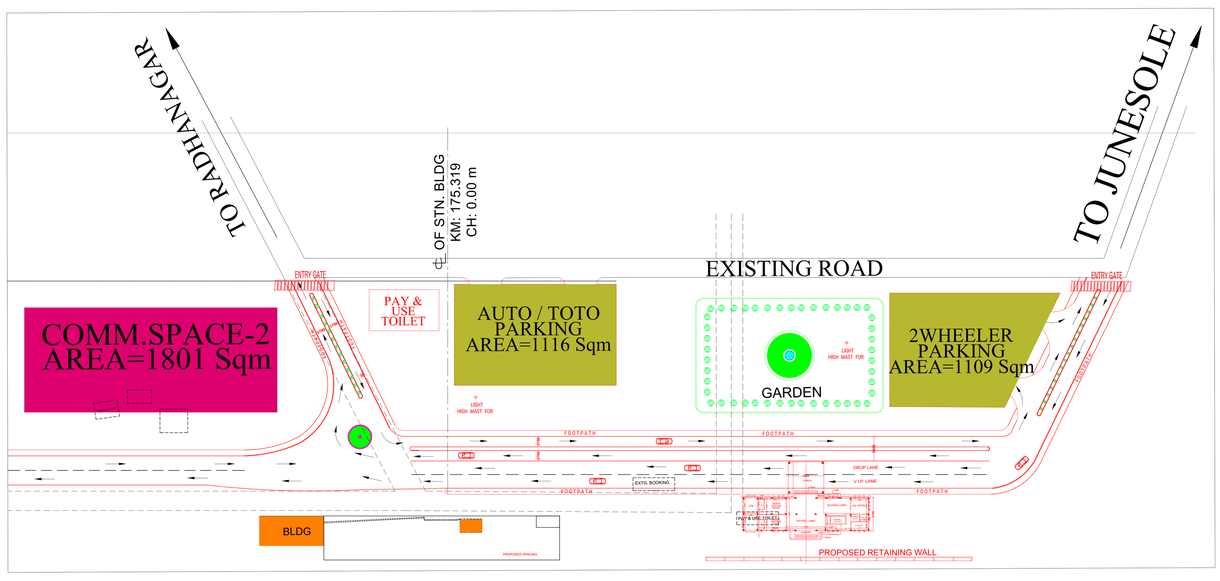

1. CIRCULATING AREA GARBETASTATION

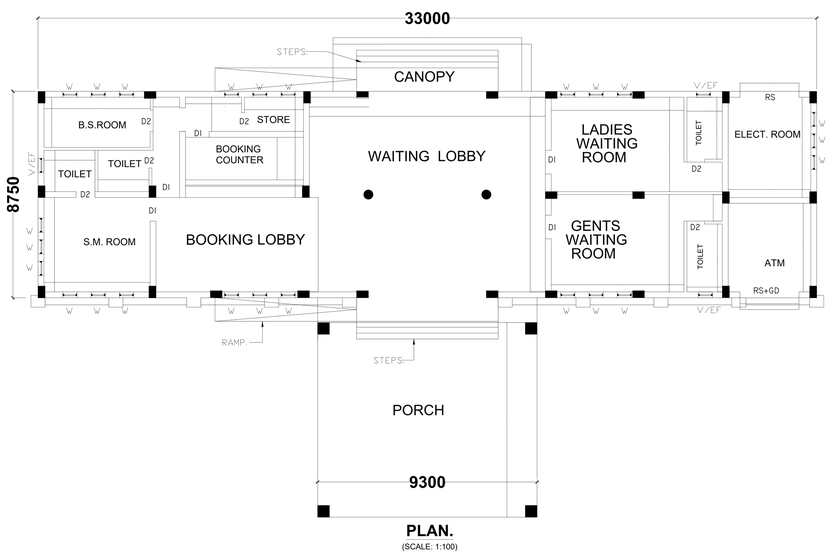

2. PROP.WAITING HALL GARBETA STATION

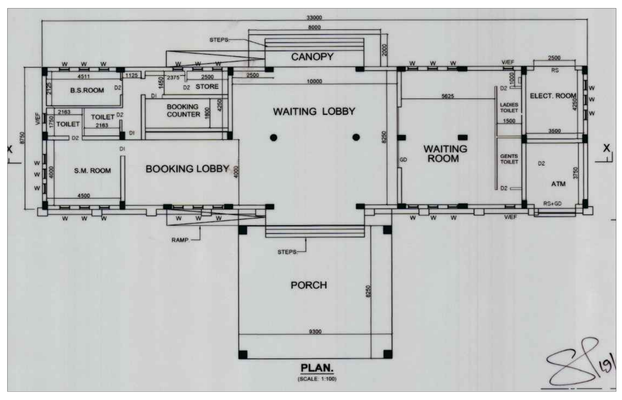

2. EXIST.WATING HALL GARBETA STATION

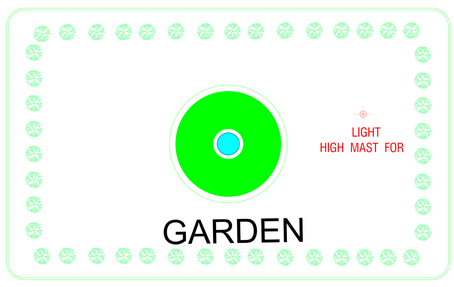

3. LANDSCAPE PLAN GARBETA STATION

SIGNATURE BLOCK		
DIVISIONAL OFFICER	NAME	SIGNATURE
DRM/ADRA	SUMIT NARULA	Digitally signed by SUMIT NARULA Date: 2024.07.31 14:51:25 +05'30'
CPM/GSU	K.C.SHARMA	Kailash Chand Sharma Digitally signed by Kailash Chand Sharma Date: 2024.07.31 21:05:24 +05'30'
SR.DEN(CO)/ADRA	P.P.KUMAR	PREM PRAKASH KUMAR Digitally signed by PREM PRAKASH KUMAR Date: 2024.07.31 20:03:38 +05'30'
SR.DOM(CO)/ADRA	S.K.VERMA	Sachendra Kumar Verma Digitally signed by Sachendra Kumar Verma Date: 2024.07.31 13:04:32 +05'30'
SR.DSTE/ADRA	K.K.GARG	KAUSHAL KUMAR GARG Digitally signed by KAUSHAL KUMAR GARG Date: 2024.07.31 15:25:40 +05'30'
SR.DCM(CO)/ADRA	VIKAS KUMAR	VIKAS KUMAR Digitally signed by VIKAS KUMAR Date: 2024.07.31 10:05:47 +05'30'
SR.DEE(G)/ADRA	A.B.KHAN	ABDUL BARIK KHAN Digitally signed by ABDUL BARIK KHAN Date: 2024.07.31 17:04:33 +05'30'
SR.DEN(EAST)/ADRA	A.K.CHOUDHARY	ANUP KUMAR CHOUDHARY Digitally signed by ANUP KUMAR CHOUDHARY Date: 2024.07.31 12:55:28 +05'30'

CLIENT:
SOUTH EASTERN RAILWAY

CONSULTANT :-
SYSTEM ENGINEERS (INDIA)
78, Bansdroni Park,
Kolkata - 700070.
Emai-system.enggindia@gmail.com

PROJECT :
PREPARATION OF FACADE DEVELOPMENT DRAWING, LANDSCAPING DRAWINGS OF CIRCULATING AREA INCLUDING PARKING ARRANGEMENTS DETAILS, HORTICULTURE WORK DETAILS AND OTHER MISCELLANEOUS BUILT-UP STRUCTURE DETAILS UNDER AMRIT BHARAT STATION SCHEME FOR 15 STATIONS (ADRA,BOKARO,BHAGA,BISHNUPUR, GARBETA, CHANDRAKONA,SALBONI, JOYCHANDIPAHAR, MADHUKUNDA,BANKURA, BARABHUM,CHANDIL,ANARA,BURNPUR,PURULIA) OF ADRA DIVISION

SHEET-2/3

SOUTH EASTERN RAILWAY
ADRA DIVISION DRG.No. CPM/ADA/06/24
MASTER PLAN
GARBETA RAILWAY STATION
RAILWAY STATION
AMRIT BHARAT STATION SCHEME
FOR 16 STATIONS IN ADRA DIVISION.

DATE :	03.07.2024			SCALE: N.T.S.	STATUS
REV.	R0	R1	R2		

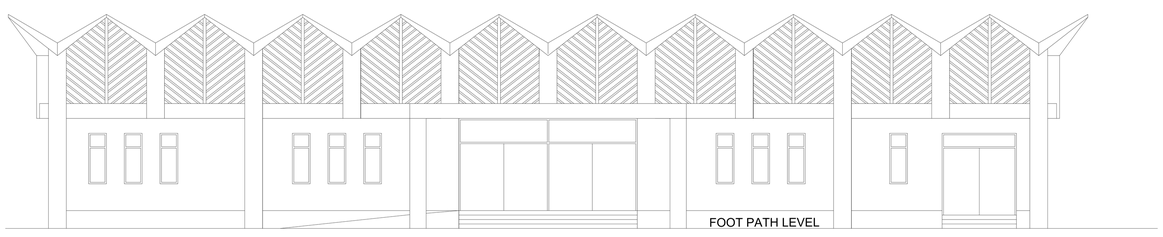

FRONT ELEVATION.

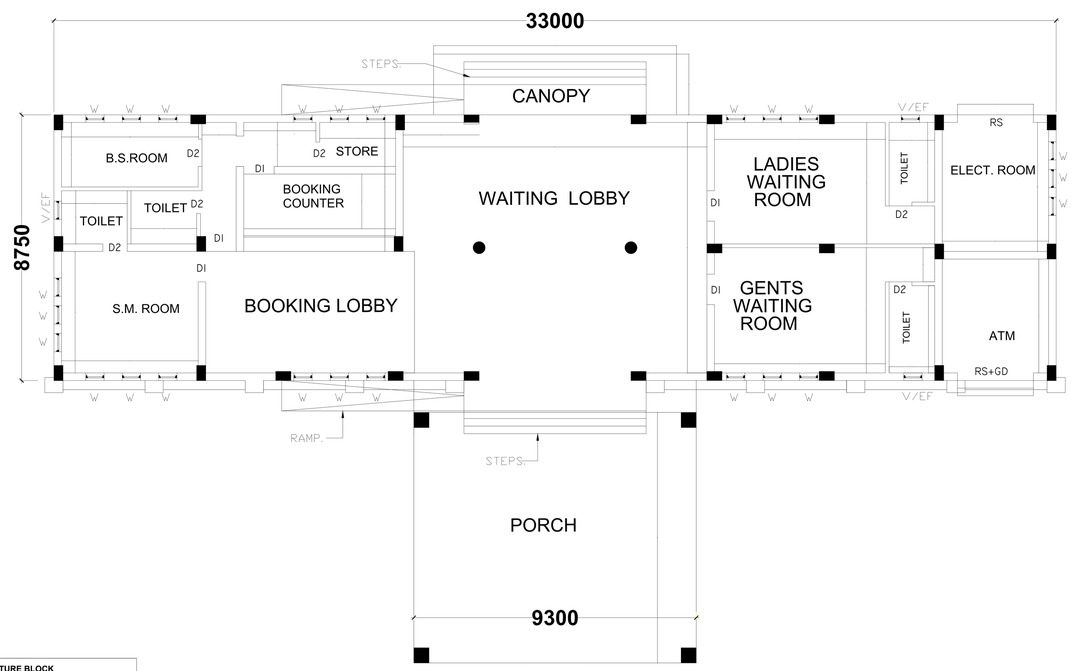

PERSPECTIVE VIEW

SIGNATURE BLOCK		
DIVISIONAL OFFICER	NAME	SIGNATURE
DRM/ADRA	SUMIT NARULA	Digitally signed by SUMIT NARULA Date: 2024.07.31 14:54:08 +05'30'
CPM/GSU	K.C.SHARMA	Kailash Chand Sharma Digitally signed by Kailash Chand Sharma Date: 2024.07.31 21:06:14 +05'30'
SR.DEN(CO)/ADRA	P.P.KUMAR	PREM PRAKASH KUMAR Digitally signed by PREM PRAKASH KUMAR Date: 2024.07.31 20:04:07 +05'30'
SR.DOM(CO)/ADRA	S.K.VERMA	Sachendra Kumar Verma Digitally signed by Sachendra Kumar Verma Date: 2024.07.31 13:04:43 +05'30'
SR.DSTE/ADRA	K.K.GARG	KAUSHAL KUMAR GARG Digitally signed by KAUSHAL KUMAR GARG Date: 2024.07.31 15:26:00 +05'30'
SR.DCM(CO)/ADRA	VIKAS KUMAR	VIKAS KUMAR Digitally signed by VIKAS KUMAR Date: 2024.07.31 10:06:00 +05'30'
SR.DEE(G)/ADRA	A.B.KHAN	ABDUL BARIK KHAN Digitally signed by ABDUL BARIK KHAN Date: 2024.07.31 17:04:45 +05'30'
SR.DEN(EAST)/ADRA	A.K.CHOUDHARY	ANUP KUMAR CHOUDHARY Digitally signed by ANUP KUMAR CHOUDHARY Date: 2024.07.31 12:55:39 +05'30'

CLIENT:
SOUTH EASTERN RAILWAY

CONSULTANT :-
SYSTEM ENGINEERS (INDIA)
78, Bansdroni Park,
Kolkata - 700070.
Emai-system.enggindia@gmail.com

PROJECT :
PREPARATION OF FACADE DEVELOPMENT DRAWING, LANDSCAPING DRAWINGS OF CIRCULATING AREA INCLUDING PARKING ARRANGEMENTS DETAILS, HORTICULTURE WORK DETAILS AND OTHER MISCELLANEOUS BUILT-UP STRUCTURE DETAILS UNDER AMRIT BHARAT STATION SCHEME FOR 15 STATIONS (ADRA,BOKARO,BHAGA,BISHNUPUR, GARBETA, CHANDRAKONA,SALBONI, JOYCHANDIPAHAR, MADHUKUNDA,BANKURA, BARABHUM,CHANDIL,ANARA,BURNPUR,PURULIA) OF ADRA DIVISION

SHEET-3/3

SOUTH EASTERN RAILWAY
ADRA DIVISION DRG.No. CPM/ADA/06/24
MASTER PLAN
GARBETA RAILWAY STATION
RAILWAY STATION
AMRIT BHARAT STATION SCHEME
FOR 16 STATIONS IN ADRA DIVISION.

DATE :	03.07.2024			SCALE: N.T.S.	STATUS
REV.	R0	R1	R2		