1. KEY PLAN CHANDRAKONA STATION

LEGEND	
S.NO.	DESCRIPTION
1	ROAD
2	STATION APPROCH ROAD
3	NH ROAD
4	RAILWAY TRACK

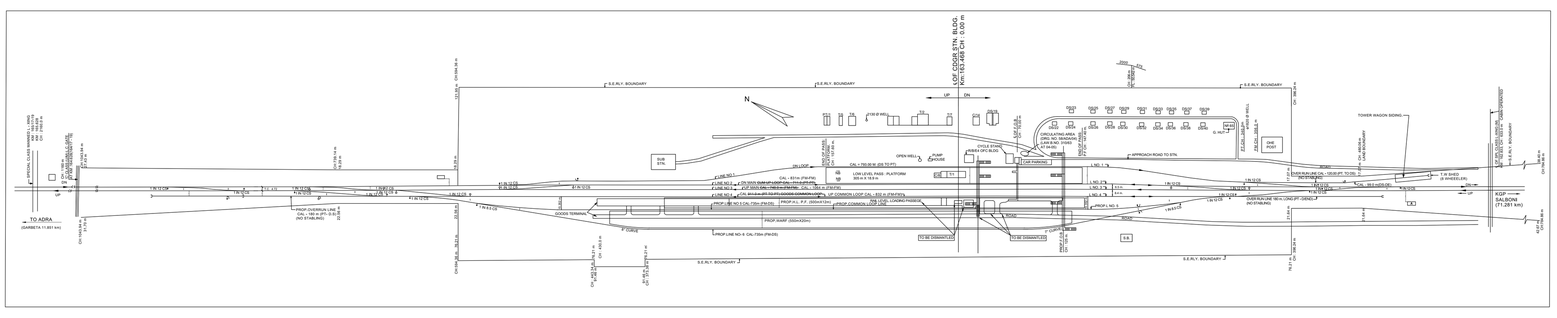

2. LAND PLAN WITH EXISTING STATION FACILITIES
CHANDRAKONA STATION

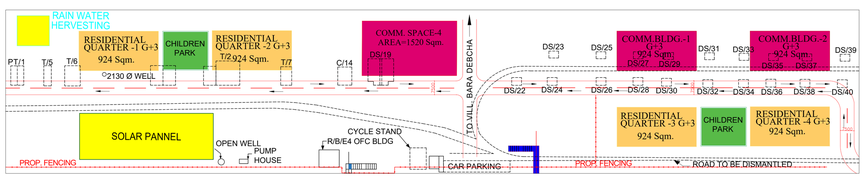

4. RE-LOCATION PLAN
CHANDRAKONA STATION

QUARTER NOS.PT/1,T/2, T/5, T/6, T/7,C-14, DS-19,DS-22,DS-23,DS-24,DS-26,DS-30,DS-31, DS-32,DS-33,DS-34,DS-38,DS-39,AND DS-40 NEED TO BE DEMOLISHED ON NORTH SIDE OF THE CHANDRAKONA ROAD STATION.

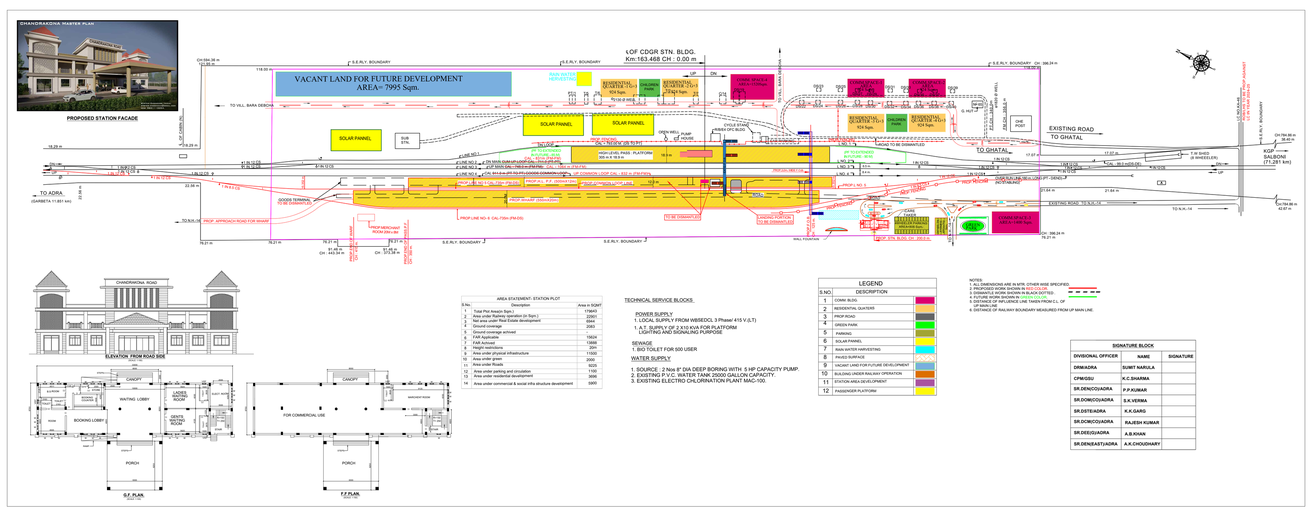

3. MASTER PLAN CHANDRAKONA STATION

SIGNATURE BLOCK		
DIVISIONAL OFFICER	NAME	SIGNATURE
DRM/ADRA	SUMIT NARULA	
CPM/GSU	K.C.SHARMA	
SR.DEN(CO)/ADRA	P.P.KUMAR	
SR.DOM(CO)/ADRA	S.K.VERMA	
SR.DSTE/ADRA	K.K.GARG	
SR.DCM(CO)/ADRA	VIKAS KUMAR	
SR.DEE(G)/ADRA	A.B.KHAN	
SR.DEN(EAST)/ADRA	A.K.CHOUDHARY	

CLIENT:
SOUTH EASTERN RAILWAY

CONSULTANT :-
SYSTEM ENGINEERS (INDIA)
78, Bansdroni Park,
Kolkata - 700070.
Emai-system.enggindia@gmail.com

PROJECT :
PREPARATION OF FACADE DEVELOPMENT DRAWING, LANDSCAPING DRAWINGS OF CIRCULATING AREA INCLUDING PARKING ARRANGEMENTS DETAILS, HORTICULTURE WORK DETAILS AND OTHER MISCELLANEOUS BUILT-UP STRUCTURE DETAILS UNDER AMRIT BHARAT STATION SCHEME FOR 15 STATIONS (ADRA,BOKARO,BHAGA,BISHNUPUR, GARBETA, CHANDRAKONA,SALBONI, JOYCHANDIPAHAR, MADHUKUNDA,BANKURA, BARABHUM,CHANDIL,ANARA,BURNPUR,PURULIA) OF ADRA DIVISION

NOTES:
1. ALL DIMENSIONS ARE IN MTR. OTHER WISE SPECIFIED.
2. PROPOSED WORK SHOWN IN RED COLOR.
3. DISMANTLE WORK SHOWN IN BLACK DOTTED :
4. FUTURE WORK SHOWN IN GREEN COLOR.
5. DISTANCE OF INFLUENCE LINE TAKEN FROM C.L. OF UP MAIN LINE
6. DISTANCE OF RAILWAY BOUNDARY MEASURED FROM UP MAIN LINE.

SHEET-1/3

SOUTH EASTERN RAILWAY					
ADRA DIVISION DRG.No. CPM/ADA/07/24					
MASTER PLAN					
CHANDRAKONA RAILWAY STATION AMRIT BHARAT STATION SCHEME FOR 16 STATIONS IN ADRA DIVISION.					
DATE :	03.07.2024			SCALE: N.T.S.	STATUS
REV.	R0	R1	R2		

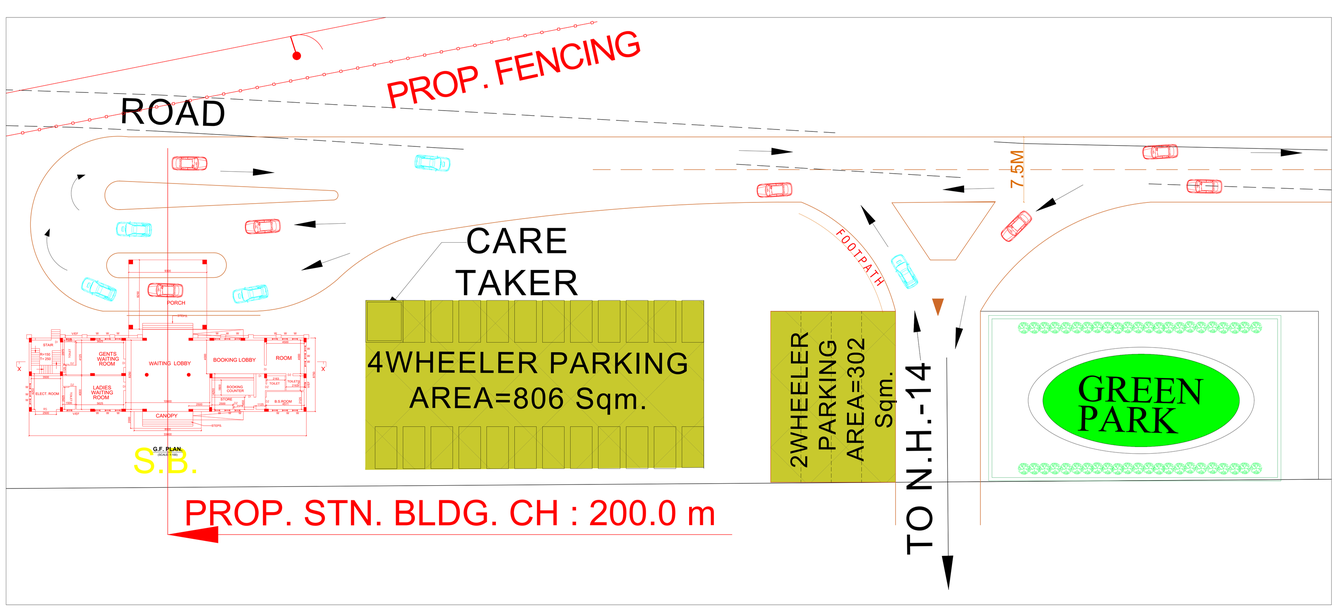

1. CIRCULATING AREA CHANDRAKONA STATION

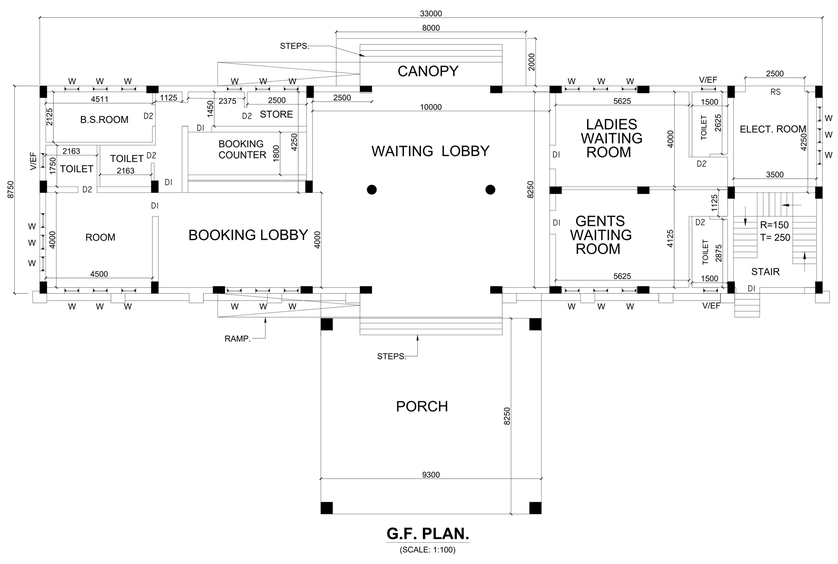

2. PROP.WAITING HALL
CHANDRAKONA STATION

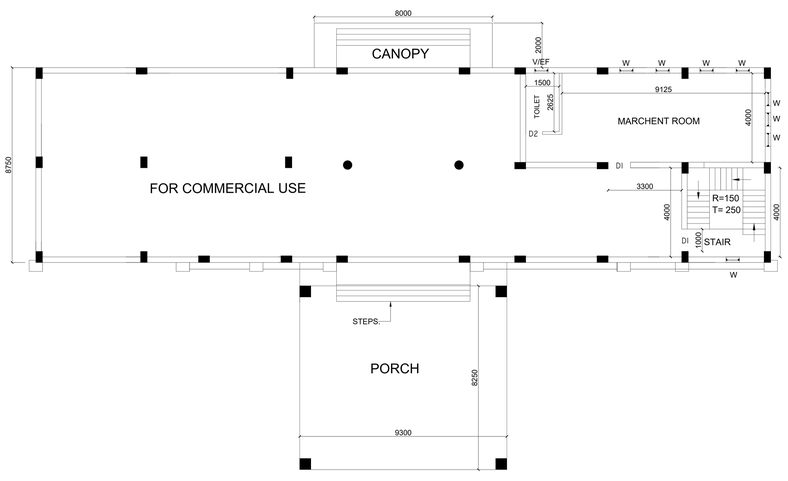

3. FIRST FLOOR PLAN.
ENLARGED VIEW (N.T.S.)

4. LANDSCAPE PLAN
CHANDRAKONA STATION

SIGNATURE BLOCK		
DIVISIONAL OFFICER	NAME	SIGNATURE
DRM/ADRA	SUMIT NARULA	
CPM/GSU	K.C.SHARMA	
SR.DEN(CO)/ADRA	P.P.KUMAR	
SR.DOM(CO)/ADRA	S.K.VERMA	
SR.DSTE/ADRA	K.K.GARG	
SR.DCM(CO)/ADRA	VIKAS KUMAR	
SR.DEE(G)/ADRA	A.B.KHAN	
SR.DEN(EAST)/ADRA	A.K.CHOUDHARY	

CLIENT:
SOUTH EASTERN RAILWAY

CONSULTANT :-
SYSTEM ENGINEERS (INDIA)
78, Bansdroni Park,
Kolkata - 700070.
Emai-system.enggindia@gmail.com

PROJECT :
PREPARATION OF FACADE DEVELOPMENT DRAWING, LANDSCAPING DRAWINGS OF CIRCULATING AREA INCLUDING PARKING ARRANGEMENTS DETAILS, HORTICULTURE WORK DETAILS AND OTHER MISCELLANEOUS BUILT-UP STRUCTURE DETAILS UNDER AMRIT BHARAT STATION SCHEME FOR 15 STATIONS (ADRA,BOKARO,BHAGA,BISHNUPUR, GARBETA, CHANDRAKONA,SALBONI, JOYCHANDIPAHAR, MADHUKUNDA,BANKURA, BARABHUM,CHANDIL,ANARA,BURNPUR,PURULIA) OF ADRA DIVISION

SHEET-2/3

SOUTH EASTERN RAILWAY					
ADRA DIVISION DRG.No. CPM/ADA/07/24					
MASTER PLAN					
CHANDRAKONA RAILWAY STATION AMRIT BHARAT STATION SCHEME FOR 16 STATIONS IN ADRA DIVISION.					
DATE :	03.07.2024			SCALE: N.T.S.	STATUS
REV.	R0	R1	R2		

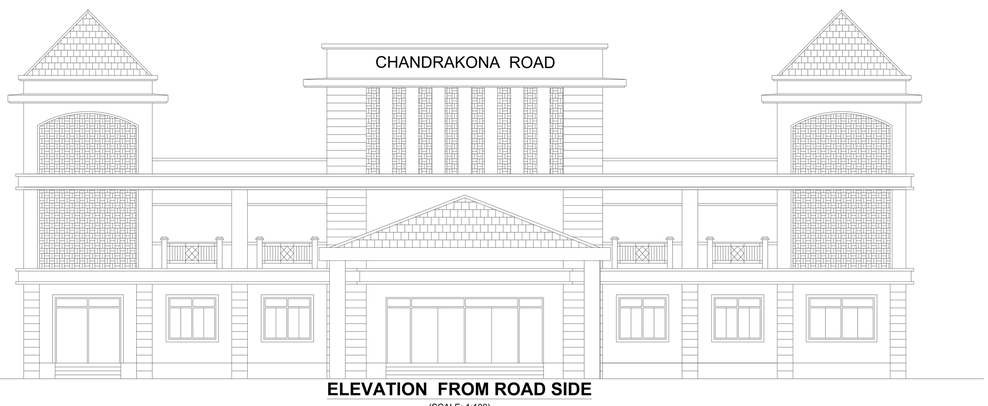

ELEVATION FROM ROAD SIDE
(SCALE: 1:100)

PERSPECTIVE VIEW

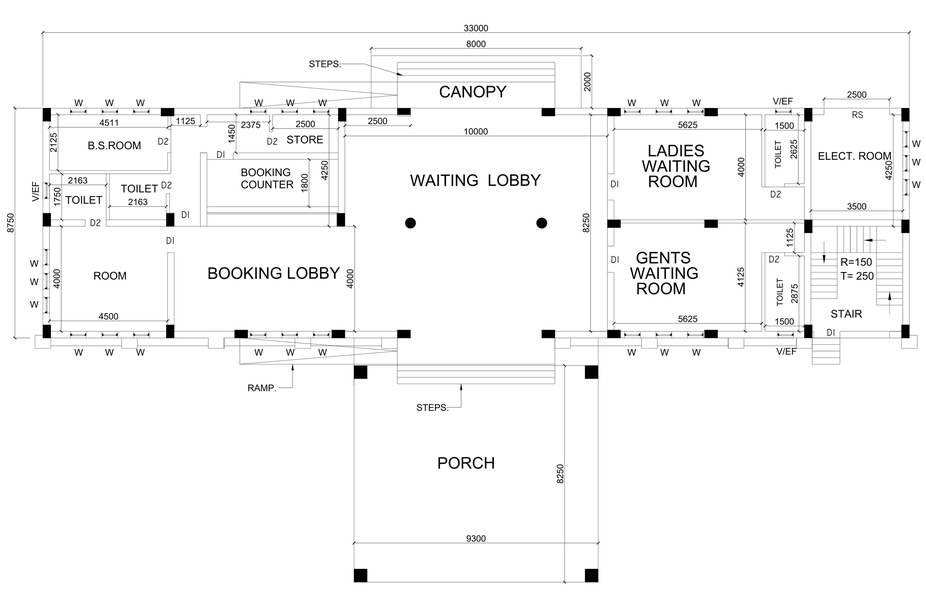

GROUND FLOOR PLAN.
ENLARGED VIEW (N.T.S.)

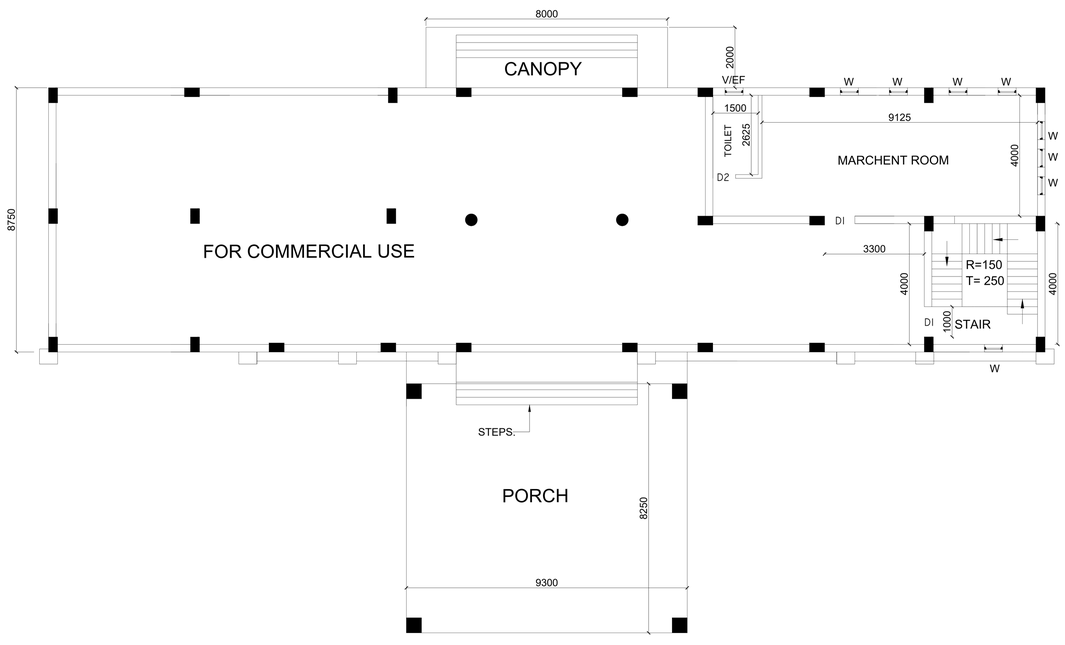

FIRST FLOOR PLAN.
ENLARGED VIEW (N.T.S.)

SIGNATURE BLOCK		
DIVISIONAL OFFICER	NAME	SIGNATURE
DRM/ADRA	SUMIT NARULA	
CPM/GSU	K.C.SHARMA	
SR.DEN(CO)/ADRA	P.P.KUMAR	
SR.DOM(CO)/ADRA	S.K.VERMA	
SR.DSTE/ADRA	K.K.GARG	
SR.DCM(CO)/ADRA	VIKAS KUMAR	
SR.DEE(G)/ADRA	A.B.KHAN	
SR.DEN(EAST)/ADRA	A.K.CHOUDHARY	

CLIENT:
SOUTH EASTERN RAILWAY

CONSULTANT :-
SYSTEM ENGINEERS (INDIA)
78, Bansdroni Park,
Kolkata - 700070.
Emai-system.enggindia@gmail.com

PROJECT :
PREPARATION OF FACADE DEVELOPMENT DRAWING, LANDSCAPING DRAWINGS OF CIRCULATING AREA INCLUDING PARKING ARRANGEMENTS DETAILS, HORTICULTURE WORK DETAILS AND OTHER MISCELLANEOUS BUILT-UP STRUCTURE DETAILS UNDER AMRIT BHARAT STATION SCHEME FOR 15 STATIONS (ADRA,BOKARO,BHAGA,BISHNUPUR, GARBETA, CHANDRAKONA,SALBONI, JOYCHANDIPAHAR, MADHUKUNDA,BANKURA, BARABHUM,CHANDIL,ANARA,BURNPUR,PURULIA) OF ADRA DIVISION

SHEET-3/3

SOUTH EASTERN RAILWAY					
ADRA DIVISION DRG.No. CPM/ADA/07/24					
MASTER PLAN					
CHANDRAKONA RAILWAY STATION AMRIT BHARAT STATION SCHEME FOR 16 STATIONS IN ADRA DIVISION.					
DATE :	03.07.2024			SCALE: N.T.S.	STATUS
REV.	R0	R1	R2		