1. KEY PLAN BHAGA STATION

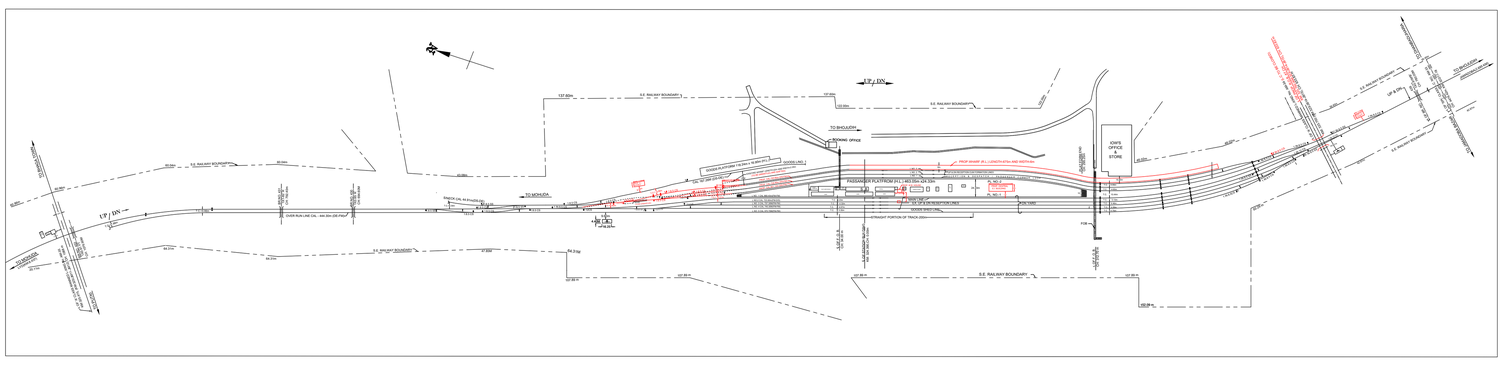

2. LAND PLAN WITH EXISTING STATION FACILITIES
BHAGA STATION

LEGEND		
S.NO.	DESCRIPTION	
1	ROAD	
2	STATION APPROCH ROAD	
3	NH ROAD	
4	RAILWAY TRACK	

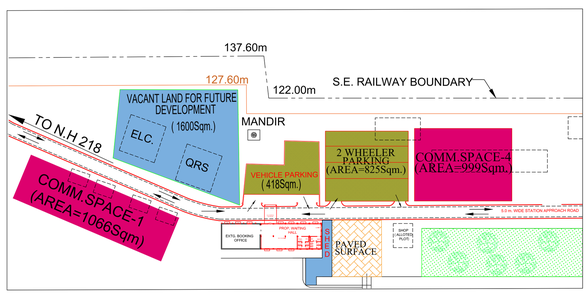

4. RE-LOCATION PLAN
BHAGA STATION

NOTE:

QUARTER NOS.ELC, QRS NEED TO BE DEMOLISHED ON MAIN ENTRANCE OF THE BHAGA STATION.

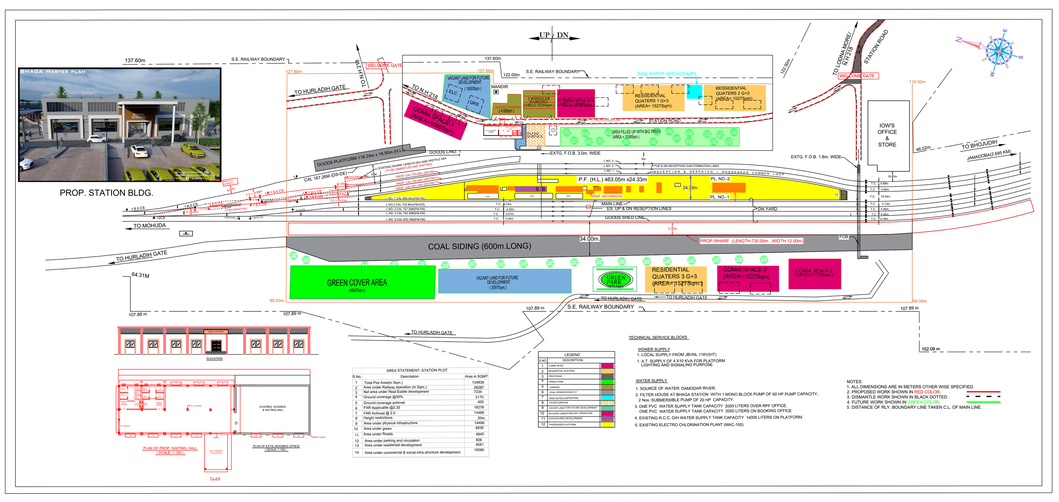

3. MASTER PLAN
BHAGA STATION

NOTES:
1. ALL DIMENSIONS ARE IN METERS OTHER WISE SPECIFIED.
2. PROPOSED WORK SHOWN IN RED COLOR.
3. DISMANTLE WORK SHOWN IN BLACK DOTTED .
4. FUTURE WORK SHOWN IN GREEN COLOR.
5. DISTANCE OF RLY. BOUNDARY LINE TAKEN C.L. OF MAIN LINE.

SHEET-1/3

SIGNATURE BLOCK		
DIVISIONAL OFFICER	NAME	SIGNATURE
DRM/ADRA	SUMIT NARULA	SUMIT NARULA
CPM/GSU	K.C.SHARMA	Kailash Chand Sharma
SR.DEN(CO)/ADRA	P.P.KUMAR	PREM PRAKASH KUMAR
SR.DOM(CO)/ADRA	S.K.VERMA	Sachendra Kumar Verma
SR.DSTE/ADRA	K.K.GARG	KAUSHAL KUMAR GARG
SR.DCM(CO)/ADRA	VIKAS KUMAR	VIKAS KUMAR
SR.DEE(G)/ADRA	A.B.KHAN	ABDUL BARK KHAN
DEN(NORTH)/ADRA	RAJESH KUMAWAT	RAJESH KUMAWAT

CLIENT:
SOUTH EASTERN RAILWAY

CONSULTANT :-
SYSTEM ENGINEERS (INDIA)
78, Bansdroni Park,
Kolkata - 700070.
Emai-system.enggindia@gmail.com

PROJECT :
PREPARATION OF FACADE DEVELOPMENT DRAWING, LANDSCAPING DRAWINGS OF CIRCULATING AREA INCLUDING PARKING ARRANGEMENTS DETAILS, HORTICULTURE WORK DETAILS AND OTHER MISCELLANEOUS BUILT-UP STRUCTURE DETAILS UNDER AMRIT BHARAT STATION SCHEME FOR 15 STATIONS (ADRA,BOKARO,BHAGA,BISHNUPUR, GARBETA, CHANDRAKONA,SALBONI, JOYCHANDIPAHAR, MADHUKUNDA,BANKURA, BARABHUM,CHANDIL,ANARA,BURNPUR,PURULIA) OF ADRA DIVISION

SOUTH EASTERN RAILWAY
ADRA DIVISION DRG.No. CPM/ADA/03/24
MASTER PLAN
BHAGA RAILWAY STATION
AMRIT BHARAT STATION SCHEME
FOR 16 STATIONS IN ADRA DIVISION.

DATE : 03.07.2024			SCALE: N.T.S.	STATUS
REV.	R0	R1	R2	

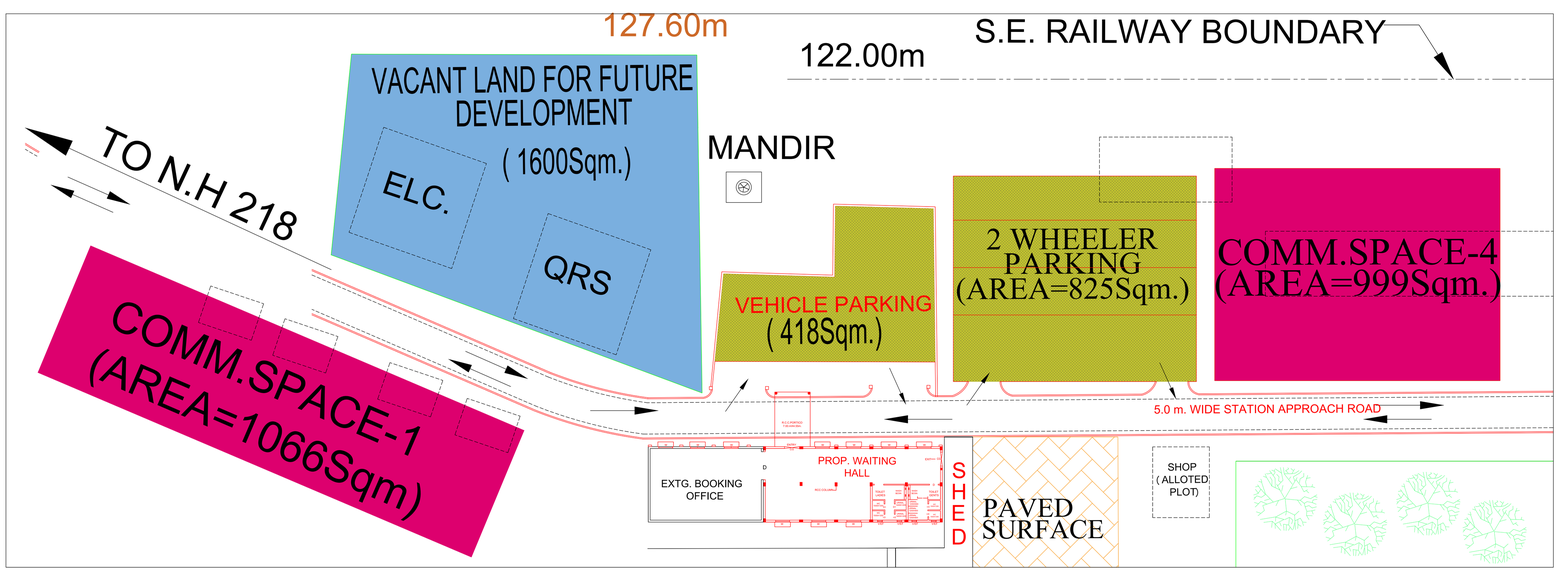

1. CIRCULATING AREA BHAGA STATION

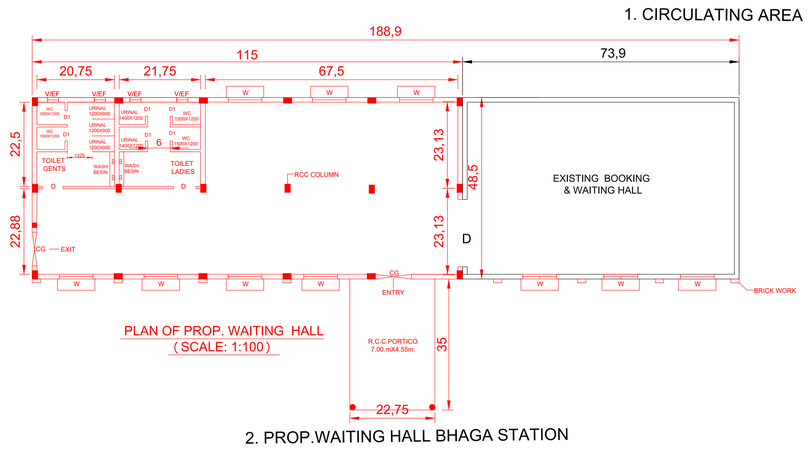

PLAN OF PROP. WAITING HALL
(SCALE: 1:100)

2. PROP.WAITING HALL BHAGA STATION

3. LANDSCAPE PLAN
BHAGA STATION

SIGNATURE BLOCK		
DIVISIONAL OFFICER	NAME	SIGNATURE
DRM/ADRA	SUMIT NARULA	SUMIT NARULA
CPM/GSU	K.C.SHARMA	Kailash Chand Sharma
SR.DEN(CO)/ADRA	P.P.KUMAR	PREM PRAKASH KUMAR
SR.DOM(CO)/ADRA	S.K.VERMA	Sachendra Kumar Verma
SR.DSTE/ADRA	K.K.GARG	KAUSHAL KUMAR GARG
SR.DCM(CO)/ADRA	VIKAS KUMAR	VIKAS KUMAR
SR.DEE(G)/ADRA	A.B.KHAN	ABDUL BARK KHAN
DEN(NORTH)/ADRA	RAJESH KUMAWAT	RAJESH KUMAWAT

CLIENT:
SOUTH EASTERN RAILWAY

CONSULTANT :-
SYSTEM ENGINEERS (INDIA)
78, Bansdroni Park,
Kolkata - 700070.
Emai-system.enggindia@gmail.com

PROJECT :
PREPARATION OF FACADE DEVELOPMENT DRAWING, LANDSCAPING DRAWINGS OF CIRCULATING AREA INCLUDING PARKING ARRANGEMENTS DETAILS, HORTICULTURE WORK DETAILS AND OTHER MISCELLANEOUS BUILT-UP STRUCTURE DETAILS UNDER AMRIT BHARAT STATION SCHEME FOR 15 STATIONS (ADRA,BOKARO,BHAGA,BISHNUPUR, GARBETA, CHANDRAKONA,SALBONI, JOYCHANDIPAHAR, MADHUKUNDA,BANKURA, BARABHUM,CHANDIL,ANARA,BURNPUR,PURULIA) OF ADRA DIVISION

SHEET-2/3

SOUTH EASTERN RAILWAY
ADRA DIVISION DRG.No. CPM/ADA/03/24
MASTER PLAN
BHAGA RAILWAY STATION
AMRIT BHARAT STATION SCHEME
FOR 16 STATIONS IN ADRA DIVISION.

DATE : 03.07.2024			SCALE: N.T.S.	STATUS
REV.	R0	R1	R2	

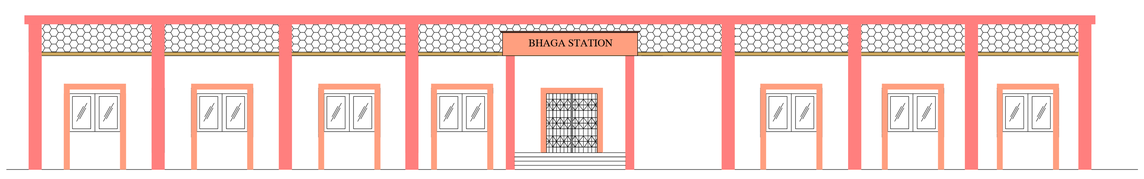

FRONT ELEVATION
(ENLARGED VIEW)

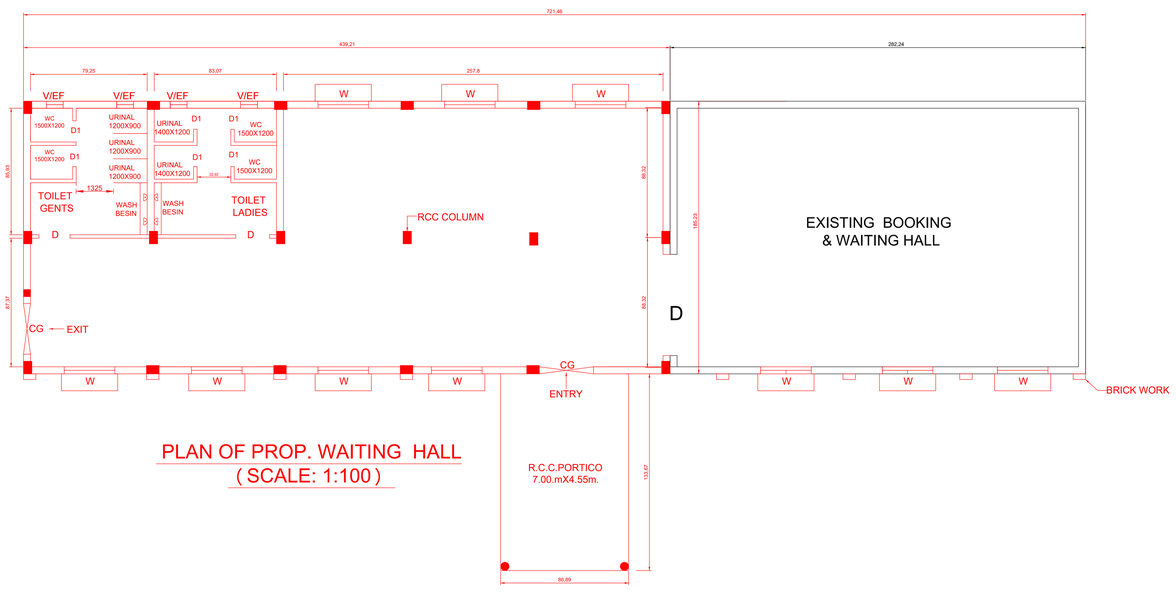

PLAN OF PROP. WAITING HALL
(SCALE: 1:100)

PERSPECTIVE VIEW

P L A N
GROUND FLOOR PLAN.
ENLARGED VIEW (N.T.S.)

SIGNATURE BLOCK		
DIVISIONAL OFFICER	NAME	SIGNATURE
DRM/ADRA	SUMIT NARULA	SUMIT NARULA
CPM/GSU	K.C.SHARMA	Kailash Chand Sharma
SR.DEN(CO)/ADRA	P.P.KUMAR	PREM PRAKASH KUMAR
SR.DOM(CO)/ADRA	S.K.VERMA	Sachendra Kumar Verma
SR.DSTE/ADRA	K.K.GARG	KAUSHAL KUMAR GARG
SR.DCM(CO)/ADRA	VIKAS KUMAR	VIKAS KUMAR
SR.DEE(G)/ADRA	A.B.KHAN	ABDUL BARK KHAN
DEN(NORTH)/ADRA	RAJESH KUMAWAT	RAJESH KUMAWAT

CLIENT:
SOUTH EASTERN RAILWAY

CONSULTANT :-
SYSTEM ENGINEERS (INDIA)
78, Bansdroni Park,
Kolkata - 700070.
Emai-system.enggindia@gmail.com

PROJECT :
PREPARATION OF FACADE DEVELOPMENT DRAWING, LANDSCAPING DRAWINGS OF CIRCULATING AREA INCLUDING PARKING ARRANGEMENTS DETAILS, HORTICULTURE WORK DETAILS AND OTHER MISCELLANEOUS BUILT-UP STRUCTURE DETAILS UNDER AMRIT BHARAT STATION SCHEME FOR 15 STATIONS (ADRA,BOKARO,BHAGA,BISHNUPUR, GARBETA, CHANDRAKONA,SALBONI, JOYCHANDIPAHAR, MADHUKUNDA,BANKURA, BARABHUM,CHANDIL,ANARA,BURNPUR,PURULIA) OF ADRA DIVISION

SHEET-3/3

SOUTH EASTERN RAILWAY
ADRA DIVISION DRG.No. CPM/ADA/03/24
MASTER PLAN
BHAGA RAILWAY STATION
AMRIT BHARAT STATION SCHEME
FOR 16 STATIONS IN ADRA DIVISION.

DATE : 03.07.2024			SCALE: N.T.S.	STATUS
REV.	R0	R1	R2	