

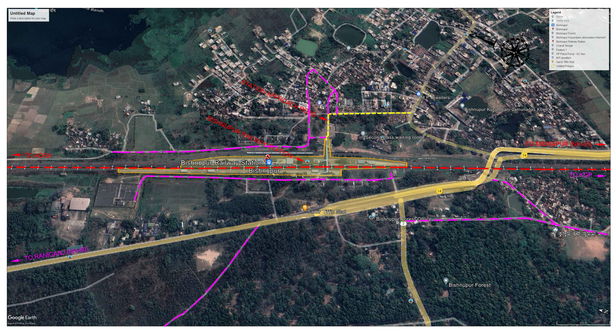


1. KEY PLAN BISHNUPUR STATION

LEGEND		
S.NO.	DESCRIPTION	
1	ROAD	
2	STATION APPROCH ROAD	
3	NH ROAD	
4	RAILWAY TRACK	

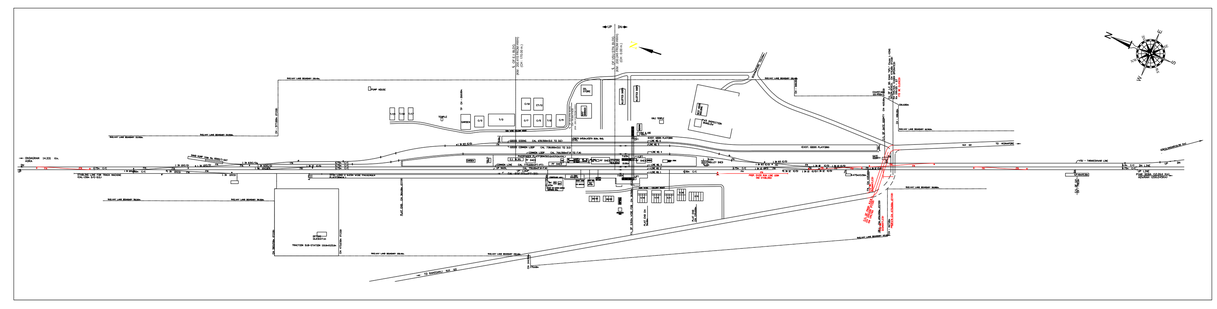


2. LAND PLAN WITH EXISTING STATION FACILITIES
BISHNUPUR STATION

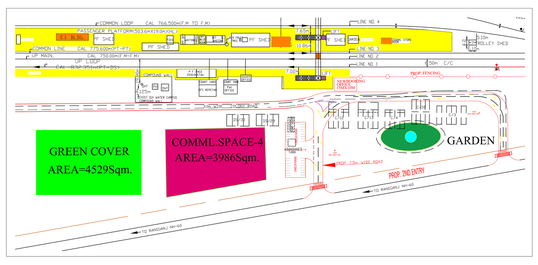

4. RE-LOCATION PLAN
BISHNUPUR STATION

NOTE:

QUARTER NOS.C-3,C-4, C-12, C-13, C-18, DS-29 AND DS-30 NEED TO BE DEMOLISHED ON 2ND ENTRY & QUARTER NOS. C-2, C-5, C-7, C-9, T-17, T-18 AND T-19 NEED TO BE DEMOLISHED ON MAIN ENTRY OF THE BISHNUPUR STATION.

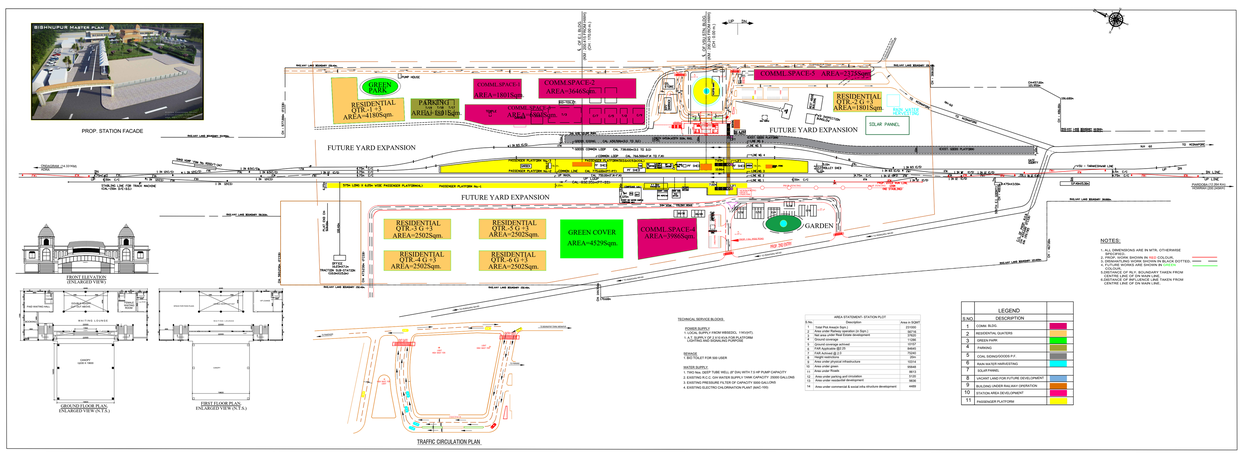

3. MASTER PLAN
BISHNUPUR STATION

SIGNATURE BLOCK		
DIVISIONAL OFFICER	NAME	SIGNATURE
DRM/ADRA	SUMIT NARULA	Digitally signed by SUMIT NARULA Date: 2024.07.31 13:55:51 +05'30'
CPM/GSU	K.C.SHARMA	Kailash Chand Sharma Digitally signed by Kailash Chand Sharma Date: 2024.07.30 14:46:43 +05'30'
SR.DEN(CO)/ADRA	P.P.KUMAR	PREM PRAKASH KUMAR Digitally signed by PREM PRAKASH KUMAR Date: 2024.07.30 14:47:30 +05'30'
SR.DOM(CO)/ADRA	S.K.VERMA	Sachendra Kumar Verma Digitally signed by Sachendra Kumar Verma Date: 2024.07.30 14:48:03 +05'30'
SR.DSTE/ADRA	K.K.GARG	KAUSHAL KUMAR GARG Digitally signed by KAUSHAL KUMAR GARG Date: 2024.07.30 14:48:30 +05'30'
SR.DCM(CO)/ADRA	VIKAS KUMAR	VIKAS KUMAR Digitally signed by VIKAS KUMAR Date: 2024.07.30 14:49:01 +05'30'
SR.DEE(G)/ADRA	A.B.KHAN	ABDUL BARK KHAN Digitally signed by ABDUL BARK KHAN Date: 2024.07.30 14:49:30 +05'30'
SR.DEN(EAST)/ADRA	A.K.CHOUDHARY	ANUP KUMAR CHOUDHARY Digitally signed by ANUP KUMAR CHOUDHARY Date: 2024.07.30 14:49:54 +05'30'

CLIENT:
SOUTH EASTERN RAILWAY


CONSULTANT :-
SYSTEM ENGINEERS (INDIA)
78, Bansdroni Park,
Kolkata - 700070.
Emai-system.enggindia@gmail.com

PROJECT :
PREPARATION OF FACADE DEVELOPMENT DRAWING, LANDSCAPING DRAWINGS OF CIRCULATING AREA INCLUDING PARKING ARRANGEMENTS DETAILS, HORTICULTURE WORK DETAILS AND OTHER MISCELLANEOUS BUILT-UP STRUCTURE DETAILS UNDER AMRIT BHARAT STATION SCHEME FOR 15 STATIONS (ADRA,BOKARO,BHAGA,BISHNUPUR, GARBETA, CHANDRAKONA,SALBONI, JOYCHANDIPAHAR, MADHUKUNDA,BANKURA, BARABHUM,CHANDIL,ANARA,BURNPUR,PURULIA) OF ADRA DIVISION


NOTES:
1. ALL DIMENSIONS ARE IN MTR. OTHERWISE SPECIFIED.
2. PROP. WORK SHOWN IN RED COLOUR.
3. DISMANTLING WORK SHOWN IN BLACK DOTTED.
4. FUTURE WORKS ARE SHOWN IN GREEN COLOUR.
5.DISTANCE OF RLY. BOUNDARY TAKEN FROM CENTRE LINE OF DN MAIN LINE.
6.DISTANCE OF INFLUENCE LINE TAKEN FROM CENTRE LINE OF DN MAIN LINE.

SHEET-1/3


SOUTH EASTERN RAILWAY					
ADRA DIVISION DRG.No. CPM/ADA/05/24					
MASTER PLAN BISHNUPUR RAILWAY STATION AMRIT BHARAT STATION SCHEME FOR 16 STATIONS IN ADRA DIVISION.					
DATE : 03.07.2024				SCALE: N.T.S.	STATUS
REV.	R0	R1	R2		

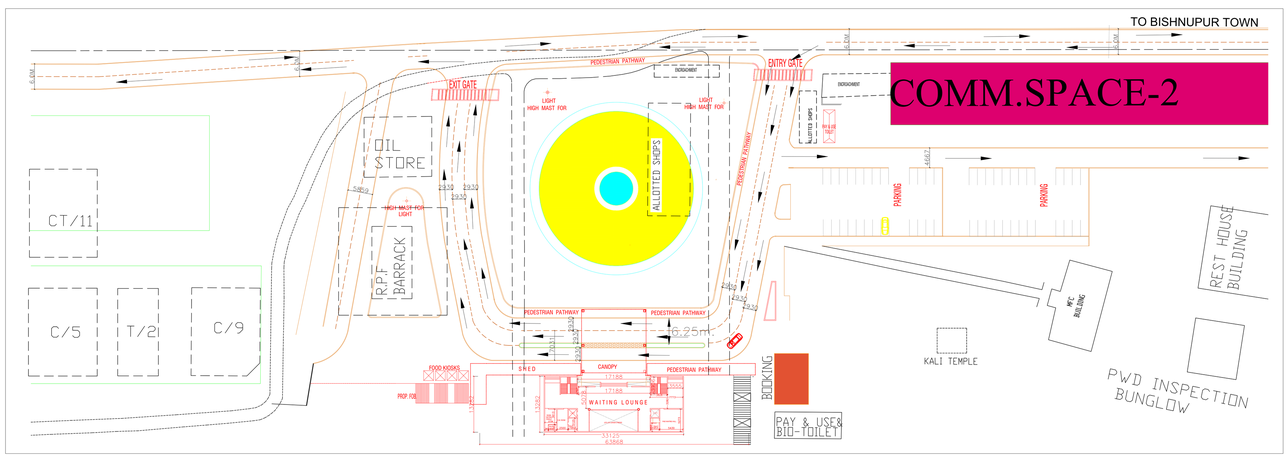


1. CIRCULATING AREA
BISHNUPUR STATION

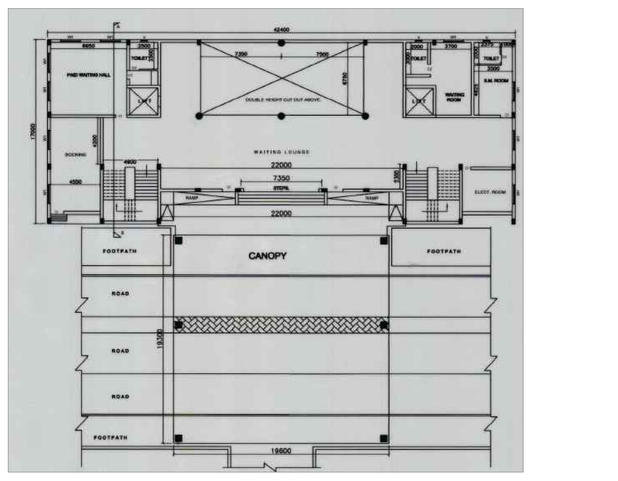

2. PROP.WAITING HALL
BISHNUPUR STATION

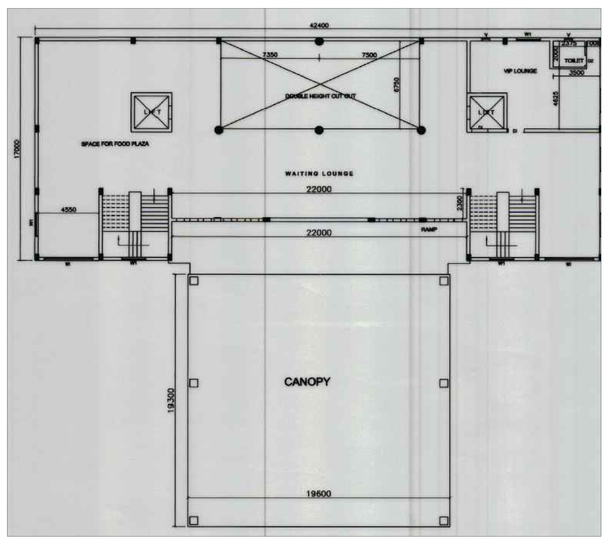

3. FIRST FLOOR PLAN.
ENLARGED VIEW (N.T.S.)

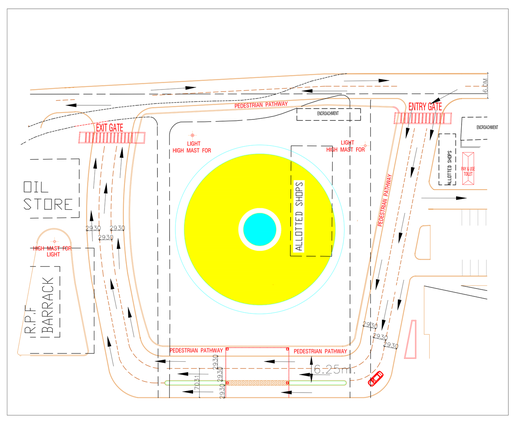

4. LANDSCAPE PLAN
BISHNUPUR STATION

SIGNATURE BLOCK		
DIVISIONAL OFFICER	NAME	SIGNATURE
DRM/ADRA	SUMIT NARULA	Digitally signed by SUMIT NARULA Date: 2024.07.31 13:56:01 +05'30'
CPM/GSU	K.C.SHARMA	Kailash Chand Sharma Digitally signed by Kailash Chand Sharma Date: 2024.07.30 14:46:43 +05'30'
SR.DEN(CO)/ADRA	P.P.KUMAR	PREM PRAKASH KUMAR Digitally signed by PREM PRAKASH KUMAR Date: 2024.07.30 14:47:30 +05'30'
SR.DOM(CO)/ADRA	S.K.VERMA	Sachendra Kumar Verma Digitally signed by Sachendra Kumar Verma Date: 2024.07.30 14:48:03 +05'30'
SR.DSTE/ADRA	K.K.GARG	KAUSHAL KUMAR GARG Digitally signed by KAUSHAL KUMAR GARG Date: 2024.07.30 14:48:30 +05'30'
SR.DCM(CO)/ADRA	VIKAS KUMAR	VIKAS KUMAR Digitally signed by VIKAS KUMAR Date: 2024.07.30 14:49:01 +05'30'
SR.DEE(G)/ADRA	A.B.KHAN	ABDUL BARK KHAN Digitally signed by ABDUL BARK KHAN Date: 2024.07.30 14:49:30 +05'30'
SR.DEN(EAST)/ADRA	A.K.CHOUDHARY	ANUP KUMAR CHOUDHARY Digitally signed by ANUP KUMAR CHOUDHARY Date: 2024.07.30 14:49:54 +05'30'


CLIENT:
SOUTH EASTERN RAILWAY

CONSULTANT :-
SYSTEM ENGINEERS (INDIA)
78, Bansdroni Park,
Kolkata - 700070.
Emai-system.enggindia@gmail.com

PROJECT :
PREPARATION OF FACADE DEVELOPMENT DRAWING, LANDSCAPING DRAWINGS OF CIRCULATING AREA INCLUDING PARKING ARRANGEMENTS DETAILS, HORTICULTURE WORK DETAILS AND OTHER MISCELLANEOUS BUILT-UP STRUCTURE DETAILS UNDER AMRIT BHARAT STATION SCHEME FOR 15 STATIONS (ADRA,BOKARO,BHAGA,BISHNUPUR, GARBETA, CHANDRAKONA,SALBONI, JOYCHANDIPAHAR, MADHUKUNDA,BANKURA, BARABHUM,CHANDIL,ANARA,BURNPUR,PURULIA) OF ADRA DIVISION

SHEET-2/3

SOUTH EASTERN RAILWAY					
ADRA DIVISION DRG.No. CPM/ADA/05/24					
MASTER PLAN BISHNUPUR RAILWAY STATION AMRIT BHARAT STATION SCHEME FOR 16 STATIONS IN ADRA DIVISION.					
DATE : 03.07.2024				SCALE: N.T.S.	STATUS
REV.	R0	R1	R2		

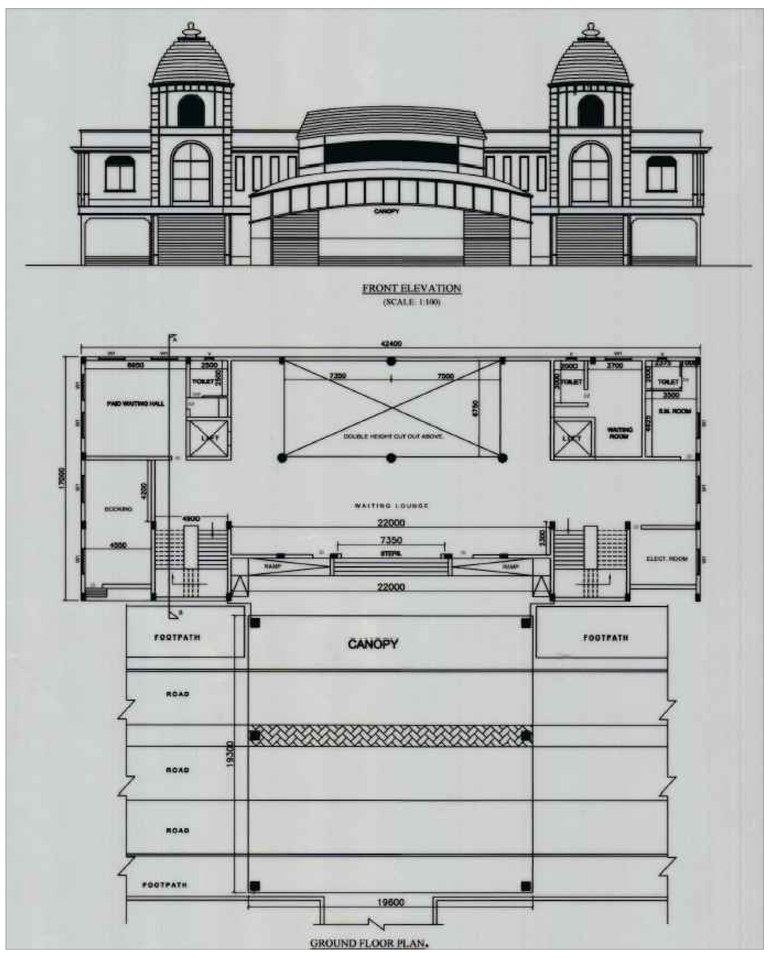


GROUND FLOOR PLAN.
ENLARGED VIEW (N.T.S.)





PERSPECTIVE VIEW

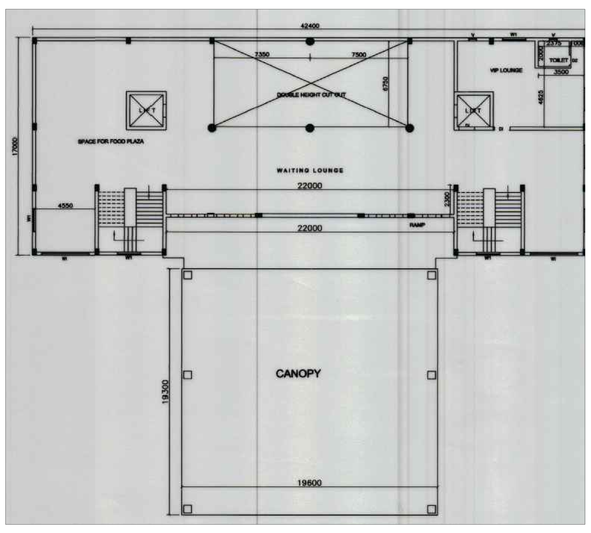

FIRST FLOOR PLAN.
ENLARGED VIEW (N.T.S.)

SIGNATURE BLOCK		
DIVISIONAL OFFICER	NAME	SIGNATURE
DRM/ADRA	SUMIT NARULA	Digitally signed by SUMIT NARULA Date: 2024.07.31 13:56:01 +05'30'
CPM/GSU	K.C.SHARMA	Kailash Chand Sharma Digitally signed by Kailash Chand Sharma Date: 2024.07.30 14:46:43 +05'30'
SR.DEN(CO)/ADRA	P.P.KUMAR	PREM PRAKASH KUMAR Digitally signed by PREM PRAKASH KUMAR Date: 2024.07.30 14:47:30 +05'30'
SR.DOM(CO)/ADRA	S.K.VERMA	Sachendra Kumar Verma Digitally signed by Sachendra Kumar Verma Date: 2024.07.30 14:48:03 +05'30'
SR.DSTE/ADRA	K.K.GARG	KAUSHAL KUMAR GARG Digitally signed by KAUSHAL KUMAR GARG Date: 2024.07.30 14:48:30 +05'30'
SR.DCM(CO)/ADRA	VIKAS KUMAR	VIKAS KUMAR Digitally signed by VIKAS KUMAR Date: 2024.07.30 14:49:01 +05'30'
SR.DEE(G)/ADRA	A.B.KHAN	ABDUL BARK KHAN Digitally signed by ABDUL BARK KHAN Date: 2024.07.30 14:49:30 +05'30'
SR.DEN(EAST)/ADRA	A.K.CHOUDHARY	ANUP KUMAR CHOUDHARY Digitally signed by ANUP KUMAR CHOUDHARY Date: 2024.07.30 14:49:54 +05'30'

CLIENT:
SOUTH EASTERN RAILWAY

CONSULTANT :-
SYSTEM ENGINEERS (INDIA)
78, Bansdroni Park,
Kolkata - 700070.
Emai-system.enggindia@gmail.com

PROJECT :
PREPARATION OF FACADE DEVELOPMENT DRAWING, LANDSCAPING DRAWINGS OF CIRCULATING AREA INCLUDING PARKING ARRANGEMENTS DETAILS, HORTICULTURE WORK DETAILS AND OTHER MISCELLANEOUS BUILT-UP STRUCTURE DETAILS UNDER AMRIT BHARAT STATION SCHEME FOR 15 STATIONS (ADRA,BOKARO,BHAGA,BISHNUPUR, GARBETA, CHANDRAKONA,SALBONI, JOYCHANDIPAHAR, MADHUKUNDA,BANKURA, BARABHUM,CHANDIL,ANARA,BURNPUR,PURULIA) OF ADRA DIVISION

SHEET-3/3

SOUTH EASTERN RAILWAY					
ADRA DIVISION DRG.No. CPM/ADA/05/24					
MASTER PLAN BISHNUPUR RAILWAY STATION AMRIT BHARAT STATION SCHEME FOR 16 STATIONS IN ADRA DIVISION.					
DATE : 03.07.2024				SCALE: N.T.S.	STATUS
REV.	R0	R1	R2		