

LEGEND
PRO. LAND BOUNDARY
EXG. LAND BOUNDARY
PRO. BYPASS LINE
EXG. BYPASS LINE
DOUBLING WORK
DISMANTLING OF DOUBLING WORK
DISMANTLING WORK
4TH LINE

C/L STATION BUILDING
GOURINATHDHAM STN
KM: 337.660
(FROM HWH)

HOWRA
PURULIA 14.996KM

TO KOTSHILA
(GOURINATHDHAM
KM:14.996)

EXG. CURVE
NO. 08 (RHS)
A:34°41'11"
R:583.33 (3.0°)
TL:182.171m.
CCL:253.145m.
TRL:100m.

EXG. CURVE
NO. 07 (LHS)
A:43°05'1"
R:1750.00 (1.0°)
TL:689.593m.
CCL:1213.793m.
TRL:100m.

EXG. CURVE
NO. 06 (LHS)
A:25°24'12"
R:1166.67m (1.5°)
TL:262.956m.
CCL:387.269m.
TRL:130m.

EXG. CURVE
NO. 05 (RHS)
A:53°19'01"
R:720.00 (2.43°)
TL:361.469m.
CCL:530.00m.
TRL:140m.


EXG. CURVE
NO. 04 (LHS)
A:36°58'47"
R:437.50 (4.0°)
TL:146.299m.
CCL:182.37m.
TRL:100m.

EXG. CURVE
NO. 05 (RHS)
A:53°31'11"
R:583.33 (3.0°)
TL:294.150m.
CCL:444.889m.
TRL:100m.

EXG. CURVE
NO. 2 (RHS)
A:1°57'51.95"
R:1750 (1.0°)
TL:30.003m.
CCL:60.00m.
TRL:80m.

TO CHANDIL
(TAMMA KM:7.021)

For detailed yard
arrangements refer ESP
dwg-C.E.S. dng. No.
YD/SY/28661/21, ALT-1

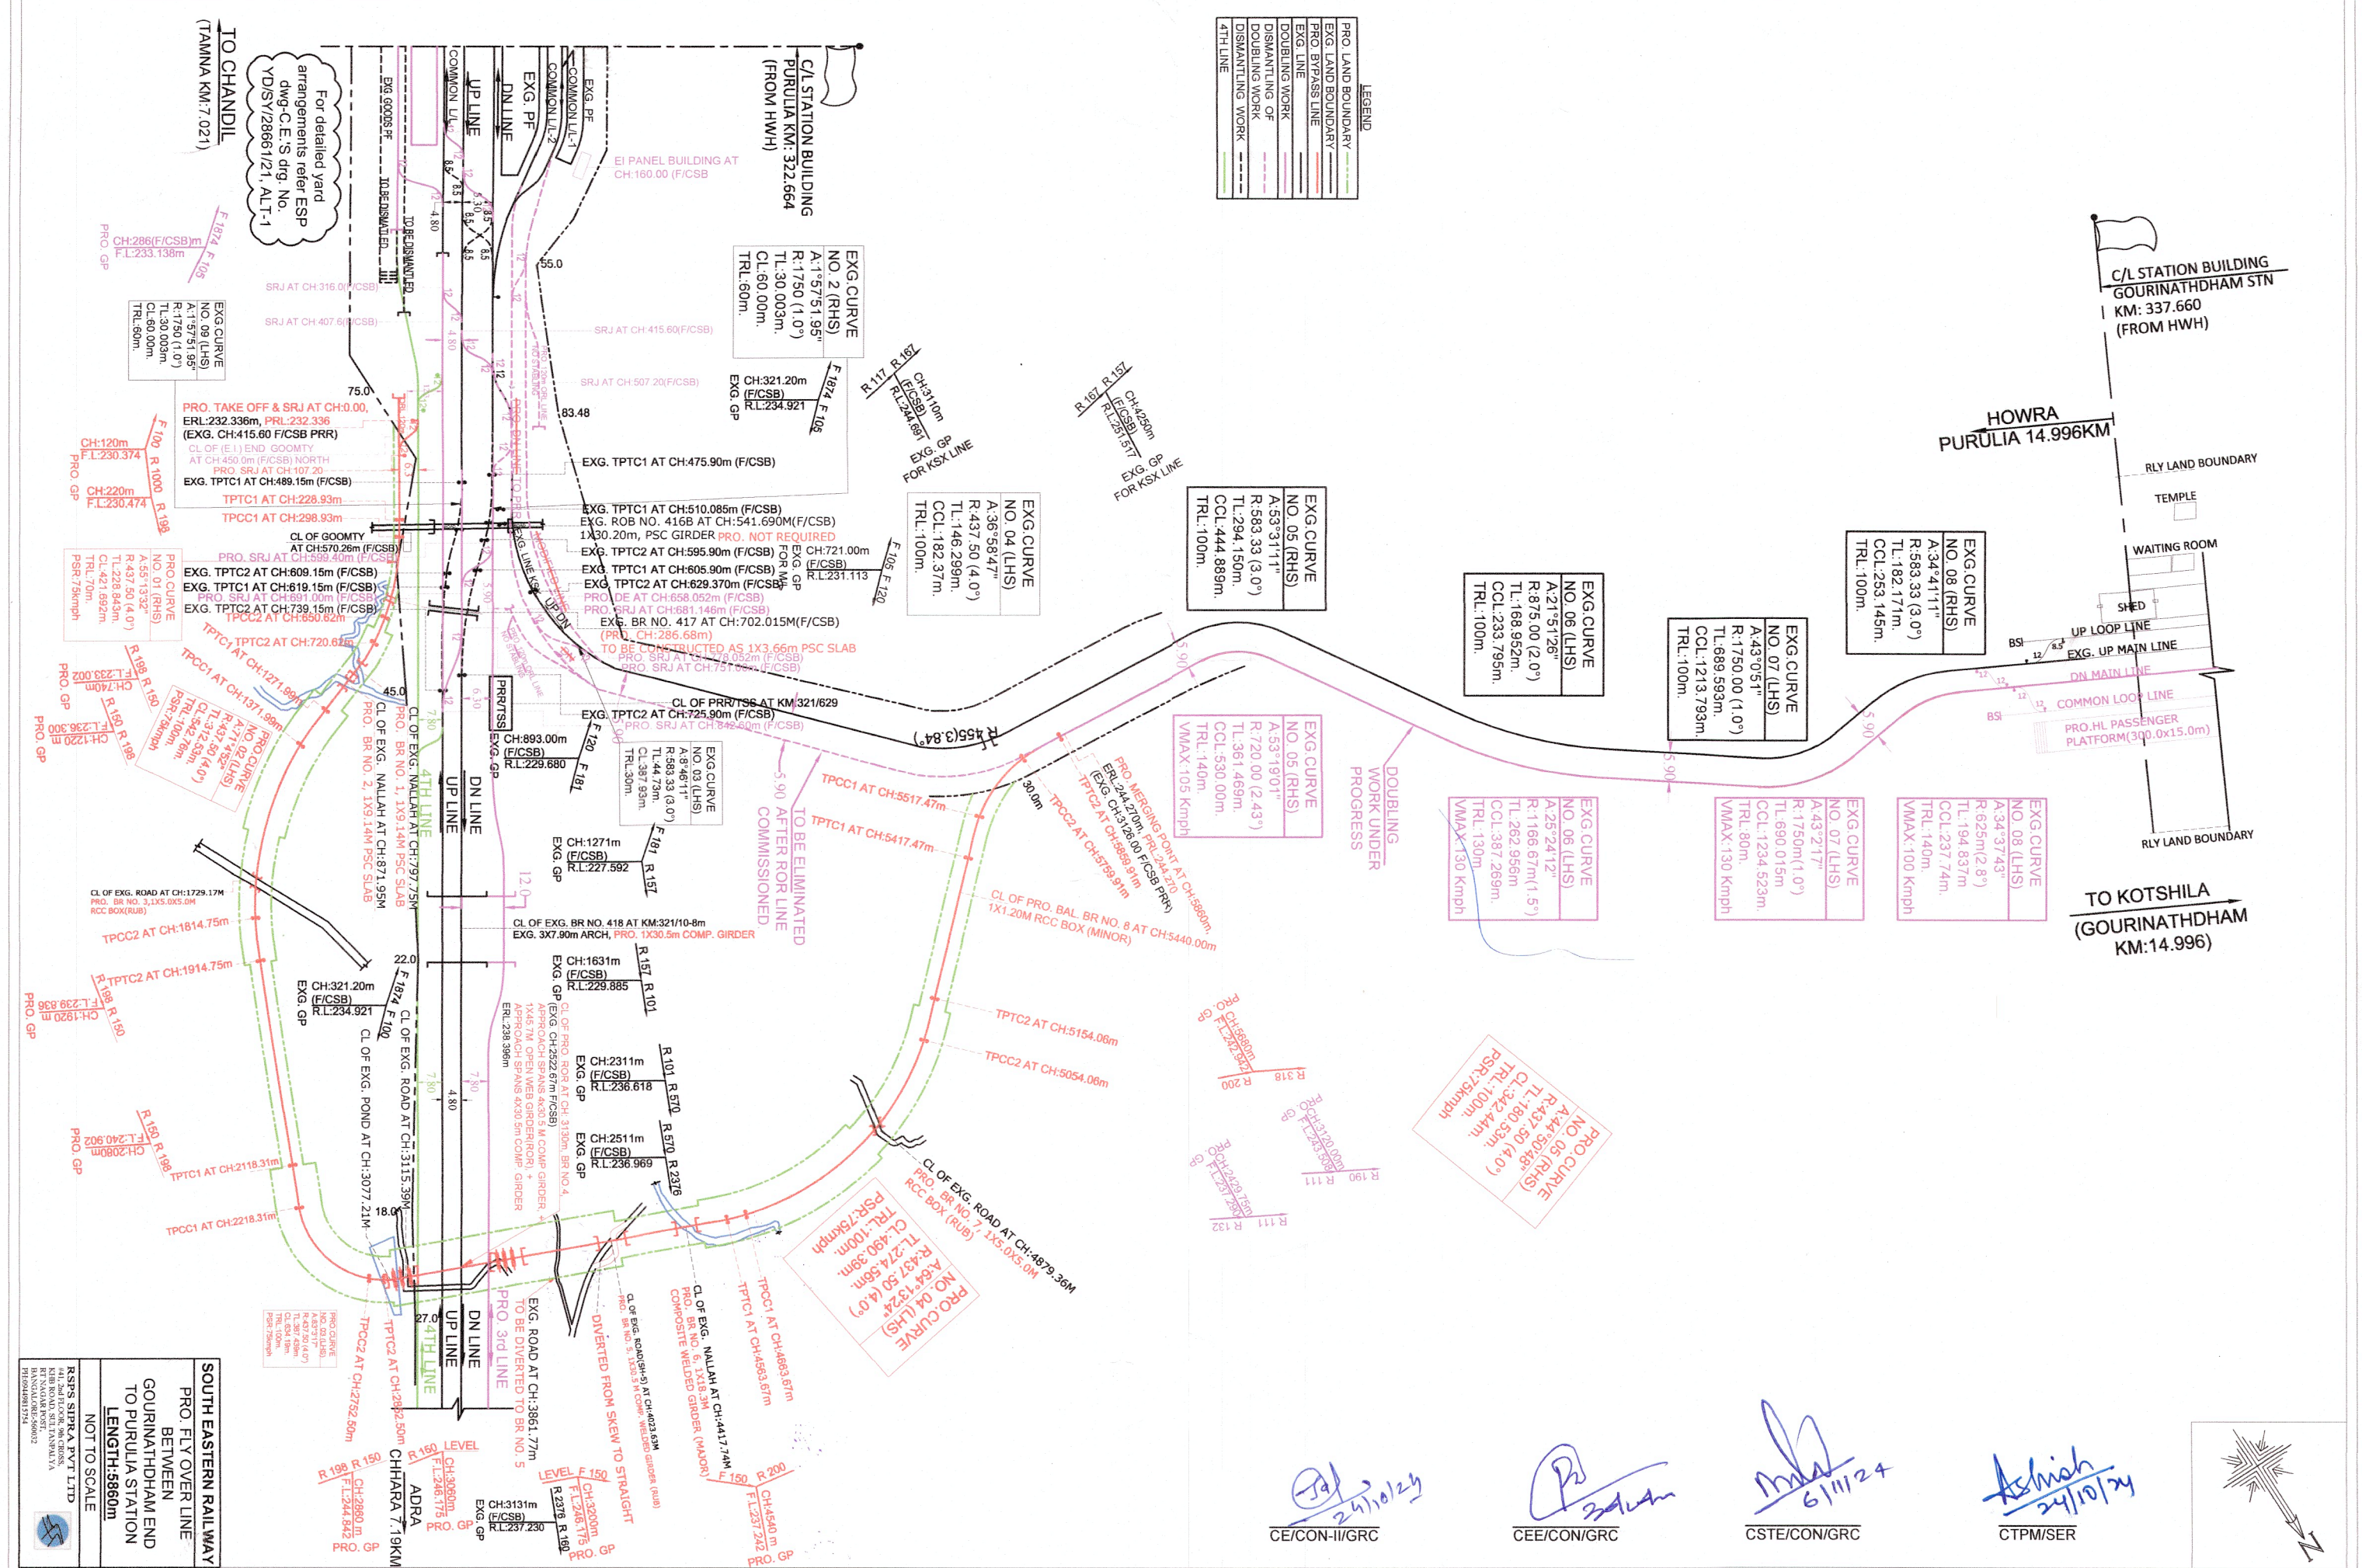


CE/CON-II/GRC

CEE/CON/GRC

CSTE/CON/GRC

CTPM/SER

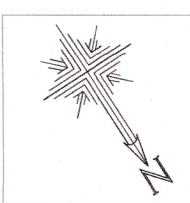

SOUTH EASTERN RAILWAY
PRO. FLY OVER LINE
BETWEEN
GOURINATHDHAM END
TO PURULIA STATION
LENGTH:5860m
NOT TO SCALE
RSPS STRA PVT LTD
KIB ROAD, SALTANPURVA
RAJNAGAR, KOLKATA-700032
PHONE:033-25545754