


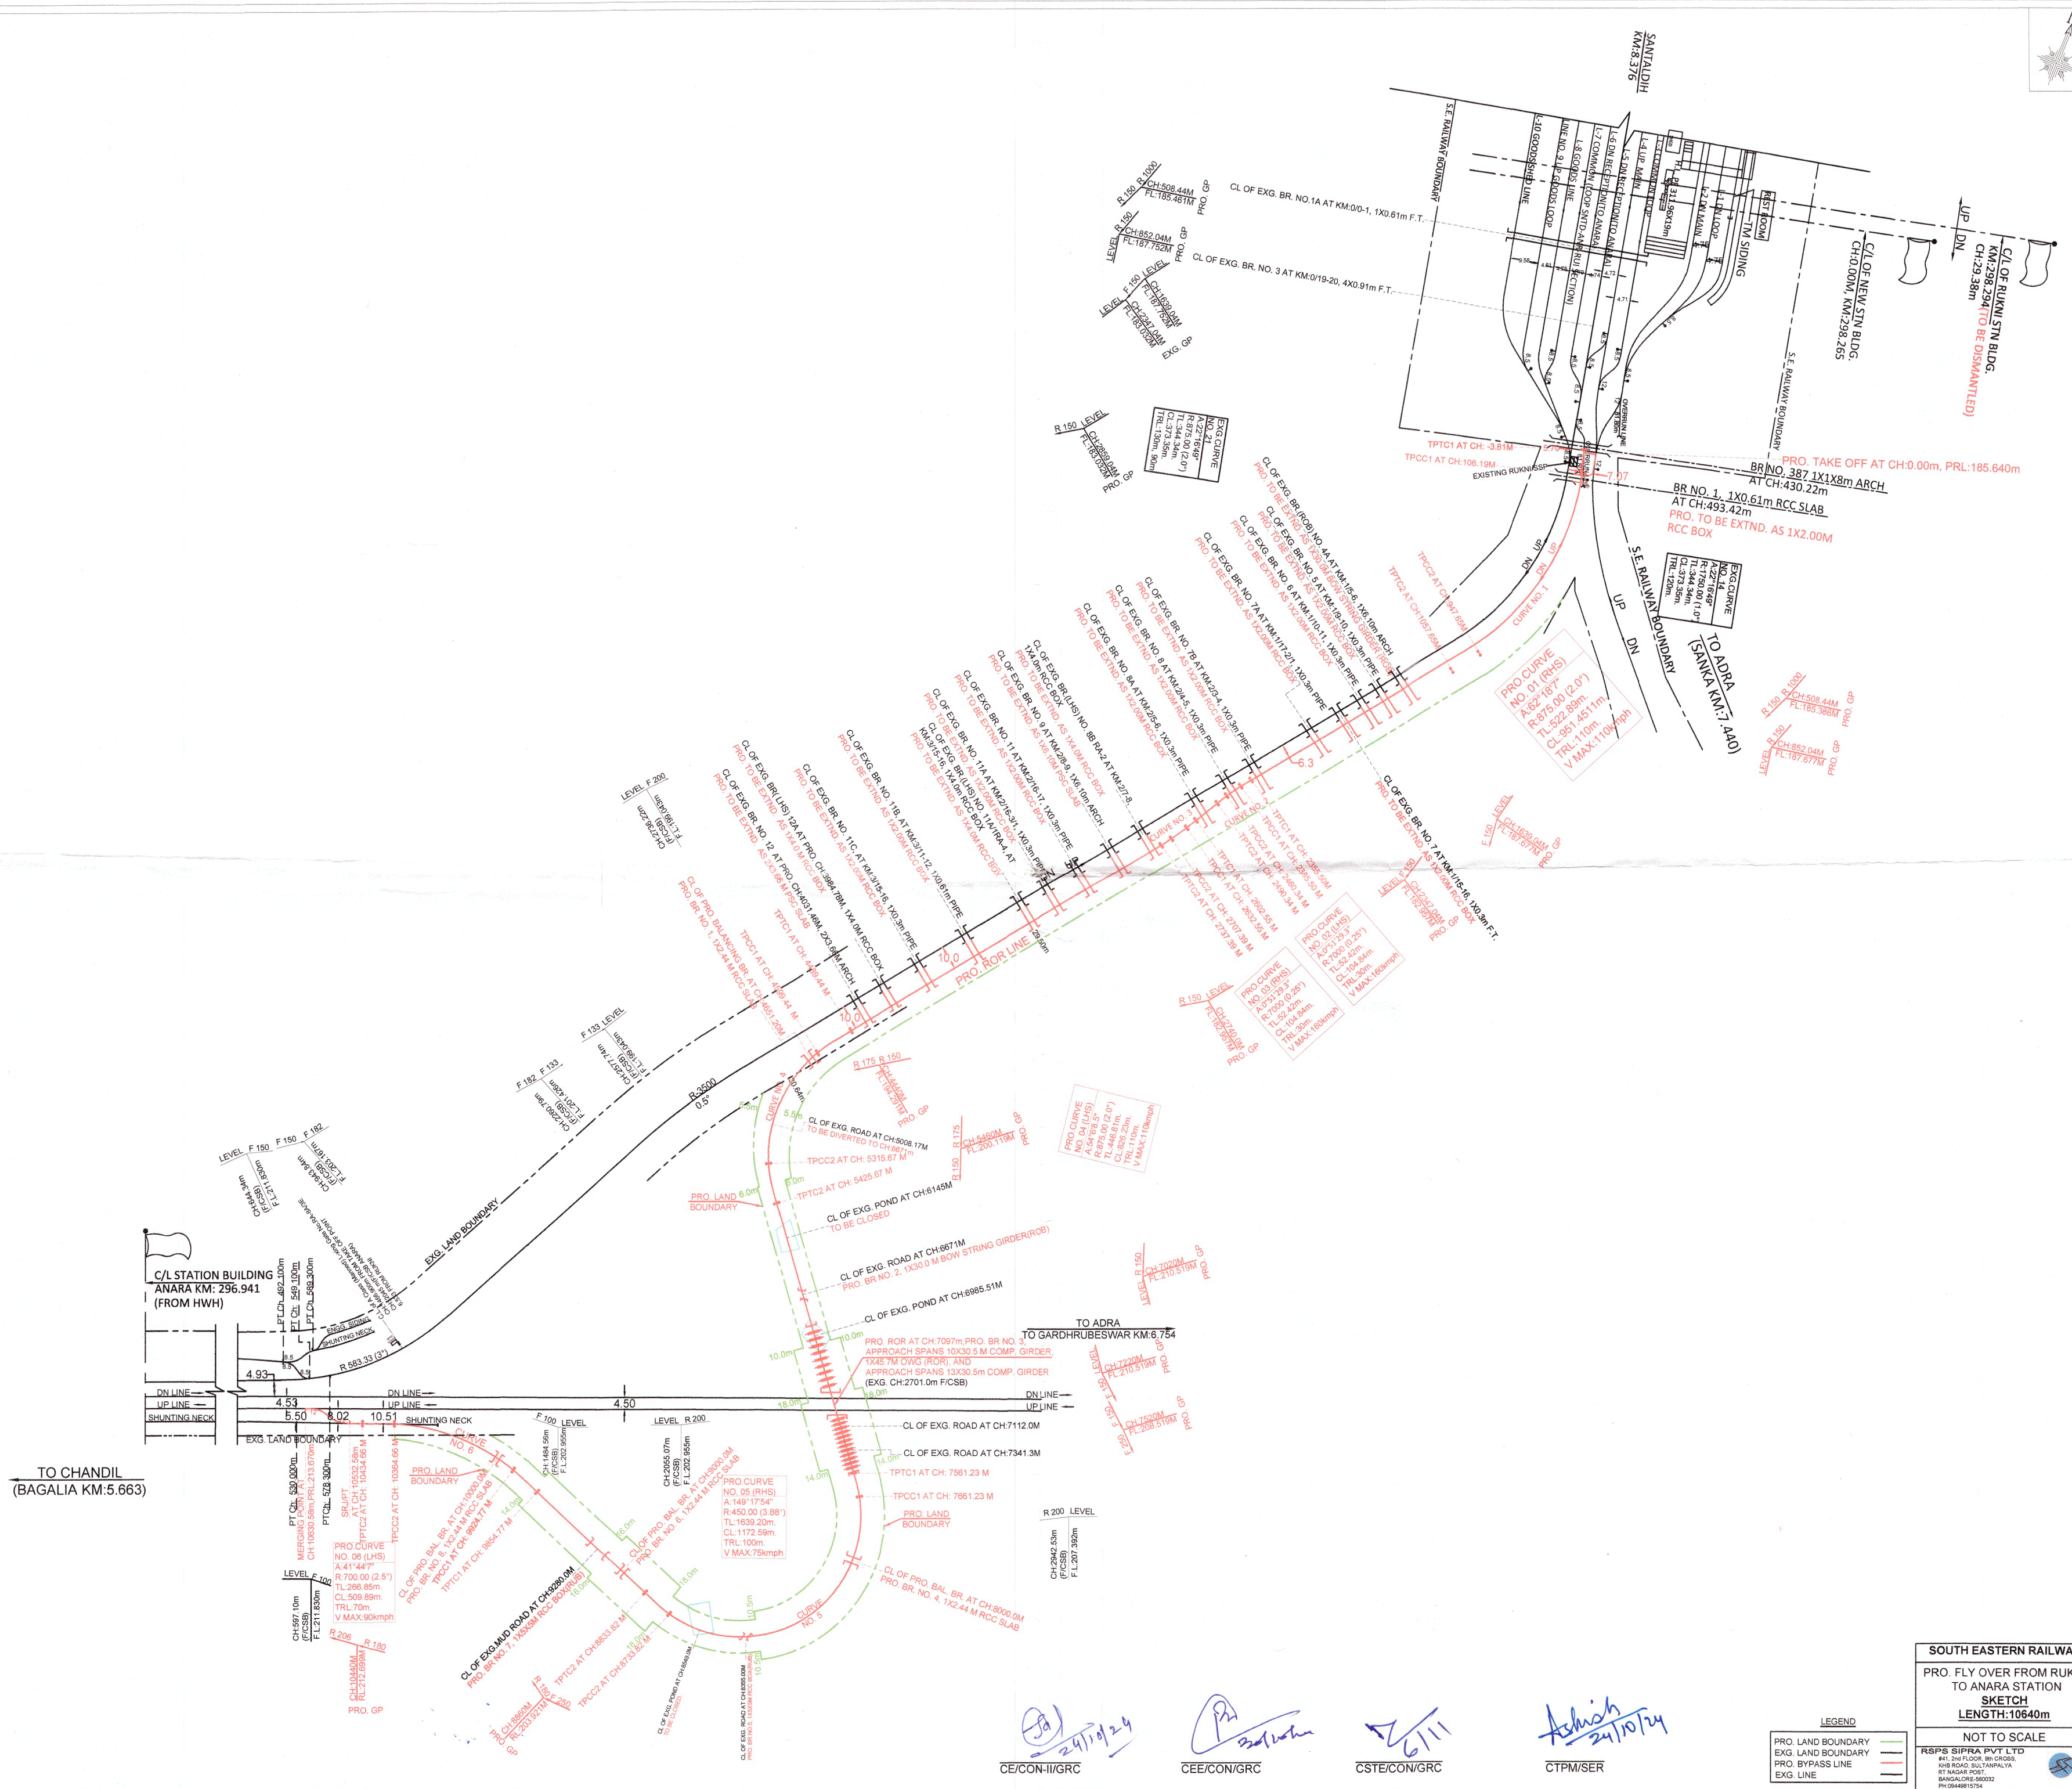

SOUTH EASTERN RAILWAY
PRO. FLY OVER FROM RUKNI
TO ANARA STATION
SKETCH
LENGTH: 10640m
NOT TO SCALE
RSPS SIPRA PVT LTD
841, 2ND FLOOR, 8th CROSS,
NH ROAD, MULTANIPALYA
RT NAGAR POST,
BANGALORE-560032
PN: 0848810754